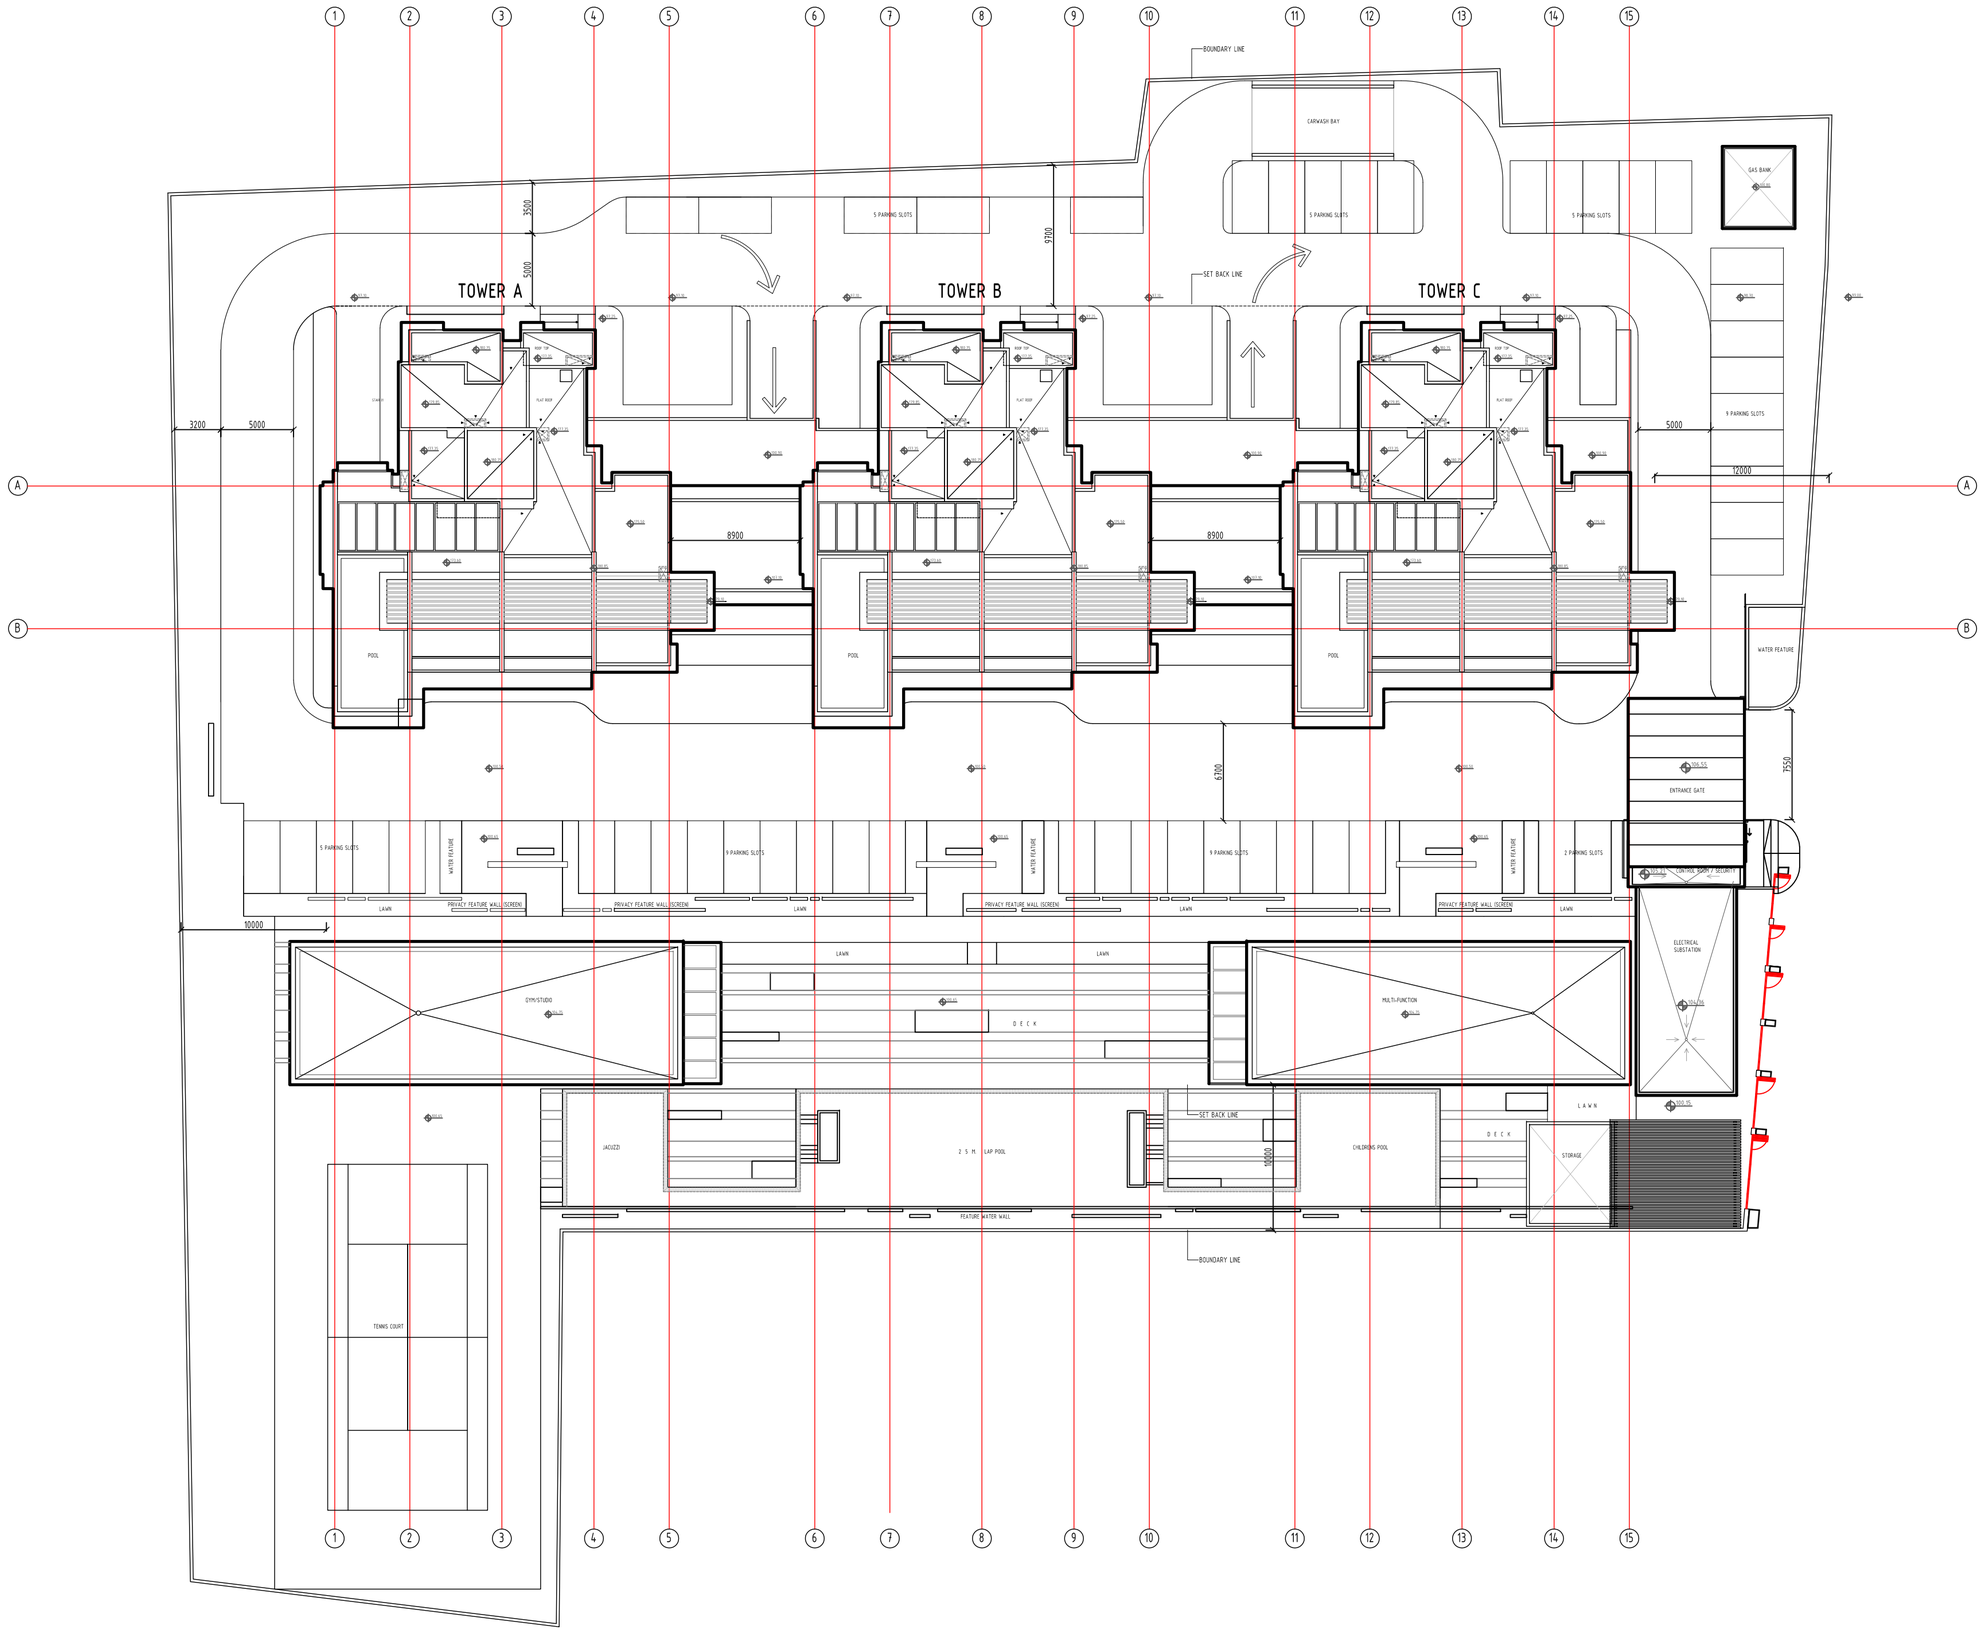


THIS DRAWING IS THE PROPERTY OF AMATRIX ARCHITECTS AND NOT TO BE COPIED OR USED WITHOUT THEIR PERMISSION.

ALL DIMENSIONS SHALL BE CHECKED AND CO-RELATED WITH THE ARCH. & STRUCT. DRAWINGS. ANY AMBIGUITY SHALL BE IMMEDIATELY BROUGHT TO THE NOTICE OF THE ARCHITECT BEFORE COMMENCEMENT OF THE WORK.

NOTES

PACKAGE: PROGRESS (50%) DETAIL DESIGN

FOR COMMENTS ONLY - NOT FOR CONSTRUCTION

N

DISTRIBUTION OF PRINTS

DISTRIBUTION	CLIENT+JW/PE/ECPCH/ROOTS	CLIENT+JW/PE/ECPCH/ROOTS
PRINTS ISSUED	EMAIL	EMAIL
DATE	22-07-15	19-10-15

REVISIONS

REMARKS	NO	DATE

CONSULTANTS

STRUCTURAL CONSULTANT:
JW CONSULTANTS LLP
PEARSON IN CHARGE: MS. GEETA SHETE
EMAIL: geeta@jwconsultants.in

ELECTRICAL CONSULTANTS:
POWER ENGINEERS
ENGINEER IN CHARGE: MR. MURTHY MADHUSUDAN
EMAIL: power_engineers@vsnl.net

PLUMBING & DRAINAGE CONSULTANTS:
ECPCH
ENGINEER IN CHARGE: MR. KAVI JADHAV
EMAIL: kav@ecpch.com

LANDSCAPE CONSULTANTS:
ROOTS LANDSCAPE ARCHITECT
ARCHITECT IN CHARGE: MR. UMESH WAKALEY
EMAIL: rootsdesigns@gmail.com

PROJECT: ONE WEST
AT BANER PUNE
CLIENT: KASTURI
PEARSON IN CHARGE: MR. BHARAT AGARWAL
EMAIL: BHARAT@KASTURI.COM

TITLE: MASTER PLAN

DET:
CHD:UP: AMATRIX TEAM
CHECKED:
SCALE: 1150 @ A0
DATE: 15-10-15

DWG No:
JOB INDEX :
A1.1

ARCHITECT:
AMATRIX ARCHITECTS
ROOM NO.114, 1ST
YUNIVERSITY HOLLYWOOD CENTRE,
OPP. SANGAM CINEMA, OFF LINK
CENTRAL, HOME SCENE,
TEL:++91(0)9819615555, FAX:++91(0)2524-7343
EMAIL:TEAM@AMATRIXARCHITECTS.COM


THIS DRAWING IS THE PROPERTY OF AMATRIX ARCHITECTS AND NOT TO BE COPIED OR USED WITHOUT THEIR PERMISSION.


ALL DIMENSIONS SHALL BE CHECKED AND CO-RELATED WITH THE ARCH. & STRUCT. DRAWINGS. ANY AMBIGUITY SHALL BE IMMEDIATELY BROUGHT TO THE NOTICE OF THE ARCHITECT BEFORE COMMENCEMENT OF THE WORK.


NOTES

PACKAGE: PROGRESS (1)(N) DETAIL DESIGN

FOR COMMENTS ONLY - NOT FOR CONSTRUCTION

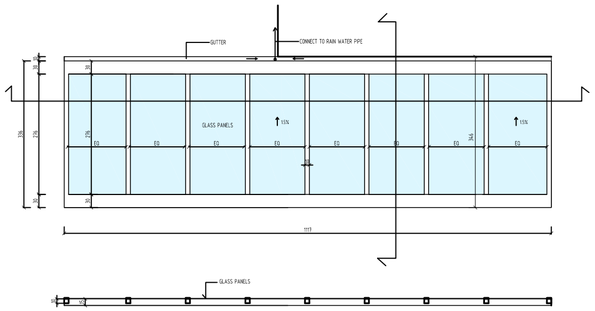

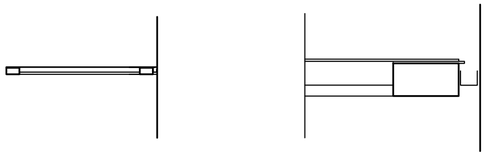

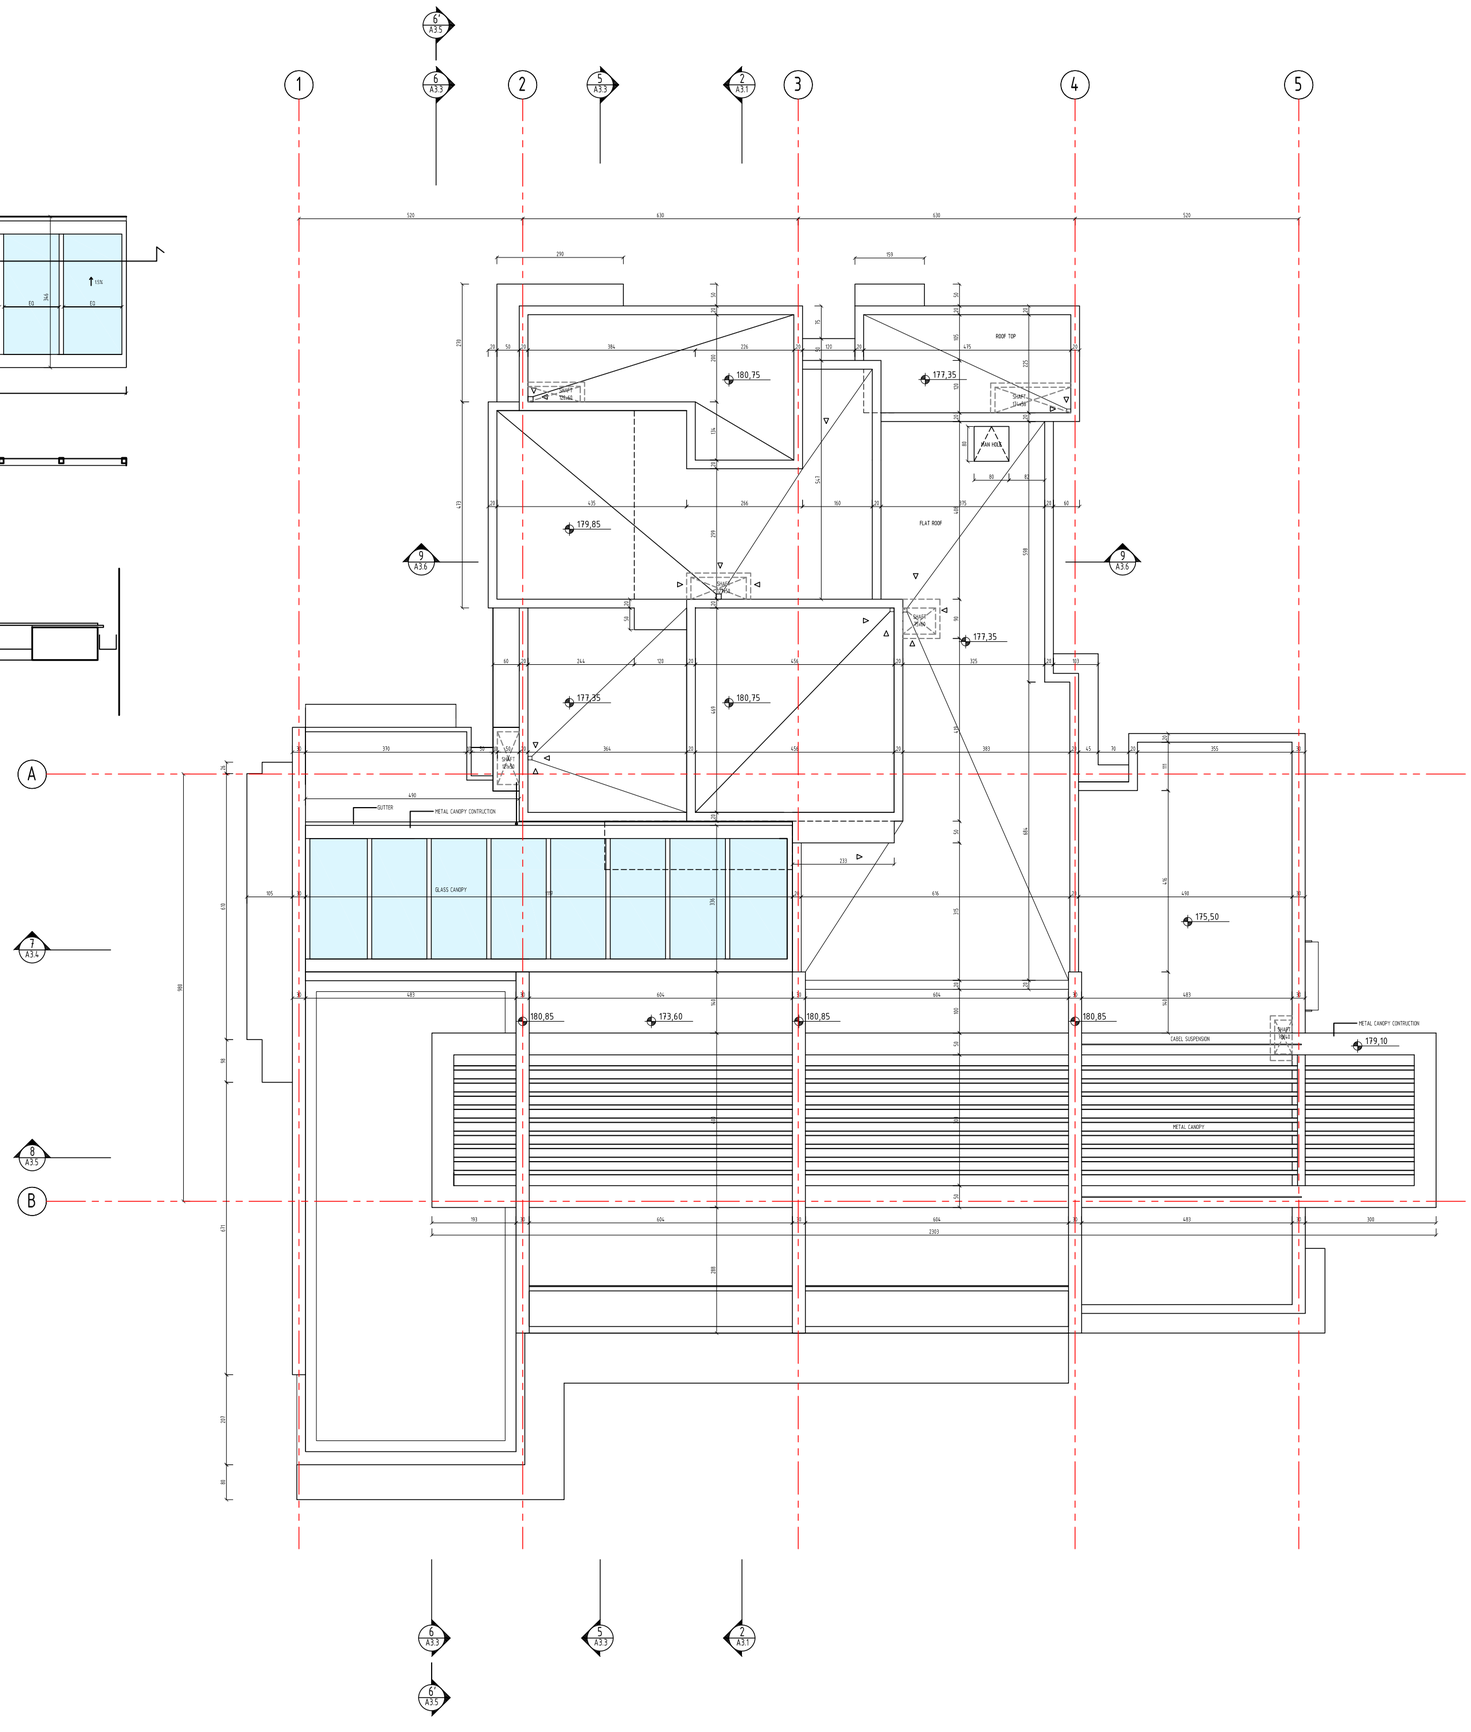

DISTRIBUTION OF PRINTS

DISTRIBUTION	CLIENT+JW/PE/ECPCH/ROOTS	CLIENT+JW/PE/ECPCH/ROOTS
PRINTS ISSUED	EMAIL	EMAIL
DATE	22-07-15	19-10-15

REVISIONS

REMARKS		No	DATE

D DOORS

W WINDOWS

XXX.xx R.C.C. CONSTRUCTION LEVEL


CONSULTANTS

STRUCTURAL CONSULTANT:
JW CONSULTANTS LLP
PEARSON IN CHARGE: MS. GEETA SHETE
EMAIL: geeta@jwconsultants.in

ELECTRICAL CONSULTANTS:
POWER ENGINEERS
ENGINEER IN CHARGE: MR. MURTHY MADHUSUDAN
EMAIL: power_engineers@vsnl.net

PLUMBING & DRAINAGE CONSULTANTS:
ECPCH
ENGINEER IN CHARGE: MR. KAVI JADHAV
EMAIL: kavi@ecpch.com

LANDSCAPE CONSULTANTS:
ROOTS LANDSCAPE ARCHITECT
ARCHITECT IN CHARGE: MS. UMESH WAKALEY
EMAIL: rootsdesigns@gmail.com

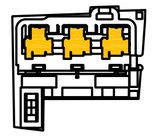

PROJECT: ONE WEST
AT BANER PUNE
CLIENT: KASTURI
PEARSON IN CHARGE: MR. BHARAT AGARWAL
EMAIL: BHARAT@KASTURI.COM


TITLE: ROOF PLAN
TOWERS A, B, C


DELT
CAD/JP: AMATRIX TEAM
CHECKED
SCALE: 1:50 @ A3
DATE: 19-10-15

DWG No
JOB INDEX:
A5.8

ARCHITECT:
AMATRIX ARCHITECTS
CONSULTANTS
CHANDIVALI HOLLYWOOD (CINEMA)
NEXT, HOLLYWOOD ROAD
POWAI, MUMBAI 400 076
TELE:+91(22)66405100 (10 LINES) FAX:+91(22)6434 0343
email:-[illegible]@amatrixarchitects.com

amatrix ARCHITECTS

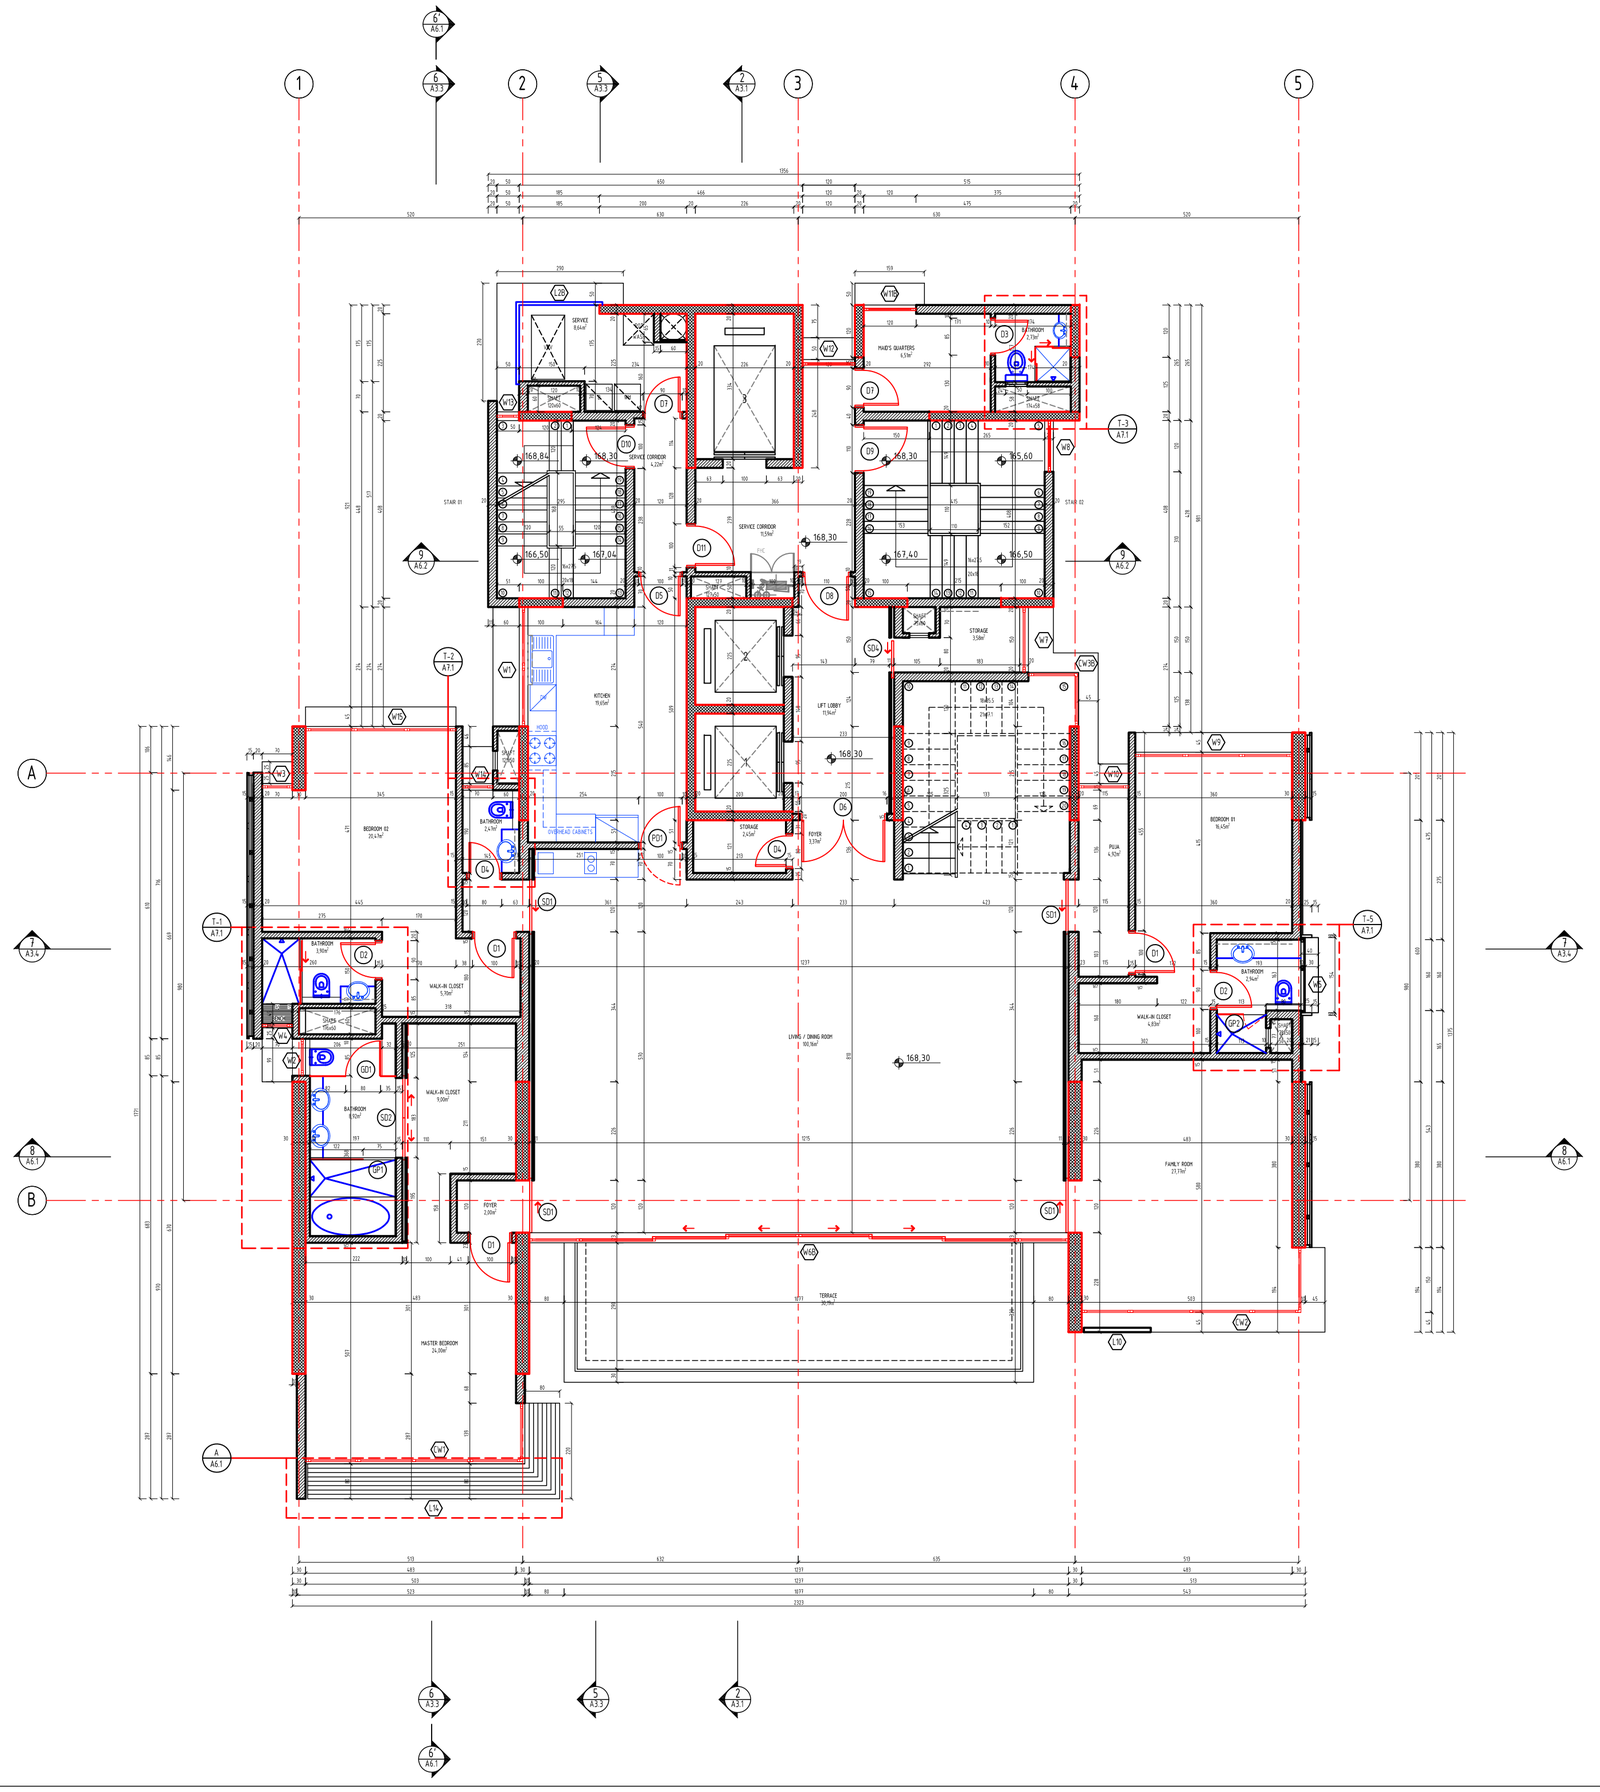
1
2
3
4
5
A
B
6 A3.3
5 A3.3
2 A3.1
6 A3.3
5 A3.3
2 A3.1
7 A3.4
8 A6.1
9 A6.2
T-1 A7.1
T-2 A7.1
T-3 A7.1
T-5 A7.1
7 A3.4
8 A6.1
9 A6.2
A A6.1
SERVICE 8.6m²
MAID'S QUARTERS 6.3m²
BATHROOM 2.3m²
SERVICE CORRIDOR 4.22m²
SERVICE CORRIDOR 11.51m²
STAIR 01
STAIR 02
KITCHEN 19.65m²
LIFT LOBBY 11.94m²
STORAGE 3.58m²
BEDROOM 02 20.47m²
BATHROOM 2.4m²
STORAGE 2.43m²
FOYER 3.27m²
PUJA 4.92m²
BEDROOM 01 16.45m²
BATHROOM 3.95m²
WALK-IN CLOSET 5.78m²
LIVING / DINING ROOM 100.16m²
WALK-IN CLOSET 6.83m²
BATHROOM 6.92m²
WALK-IN CLOSET 9.00m²
FOYER 2.00m²
FAMILY ROOM 23.73m²
TERRACE 30.18m²
MASTER BEDROOM 24.00m²
168.84
168.30
166.50
167.04
168.30
168.30
165.60
168.30
167.40
166.50
168.30
168.30
D1
D2
D3
D4
D5
D6
D7
D8
D9
D10
D11
GD1
GD2
GP1
SD1
SD2
SD3
SD4
W1
W2
W3
W4
W5
W6
W7
W8
W9
W10
W11
W12
W13
W14
W15
W16
W17
W18
W19
W20
L10
L14
L20
HOOD
SINK
HOB
OVERHEAD CABINETS
SINK
WC
WC
WC

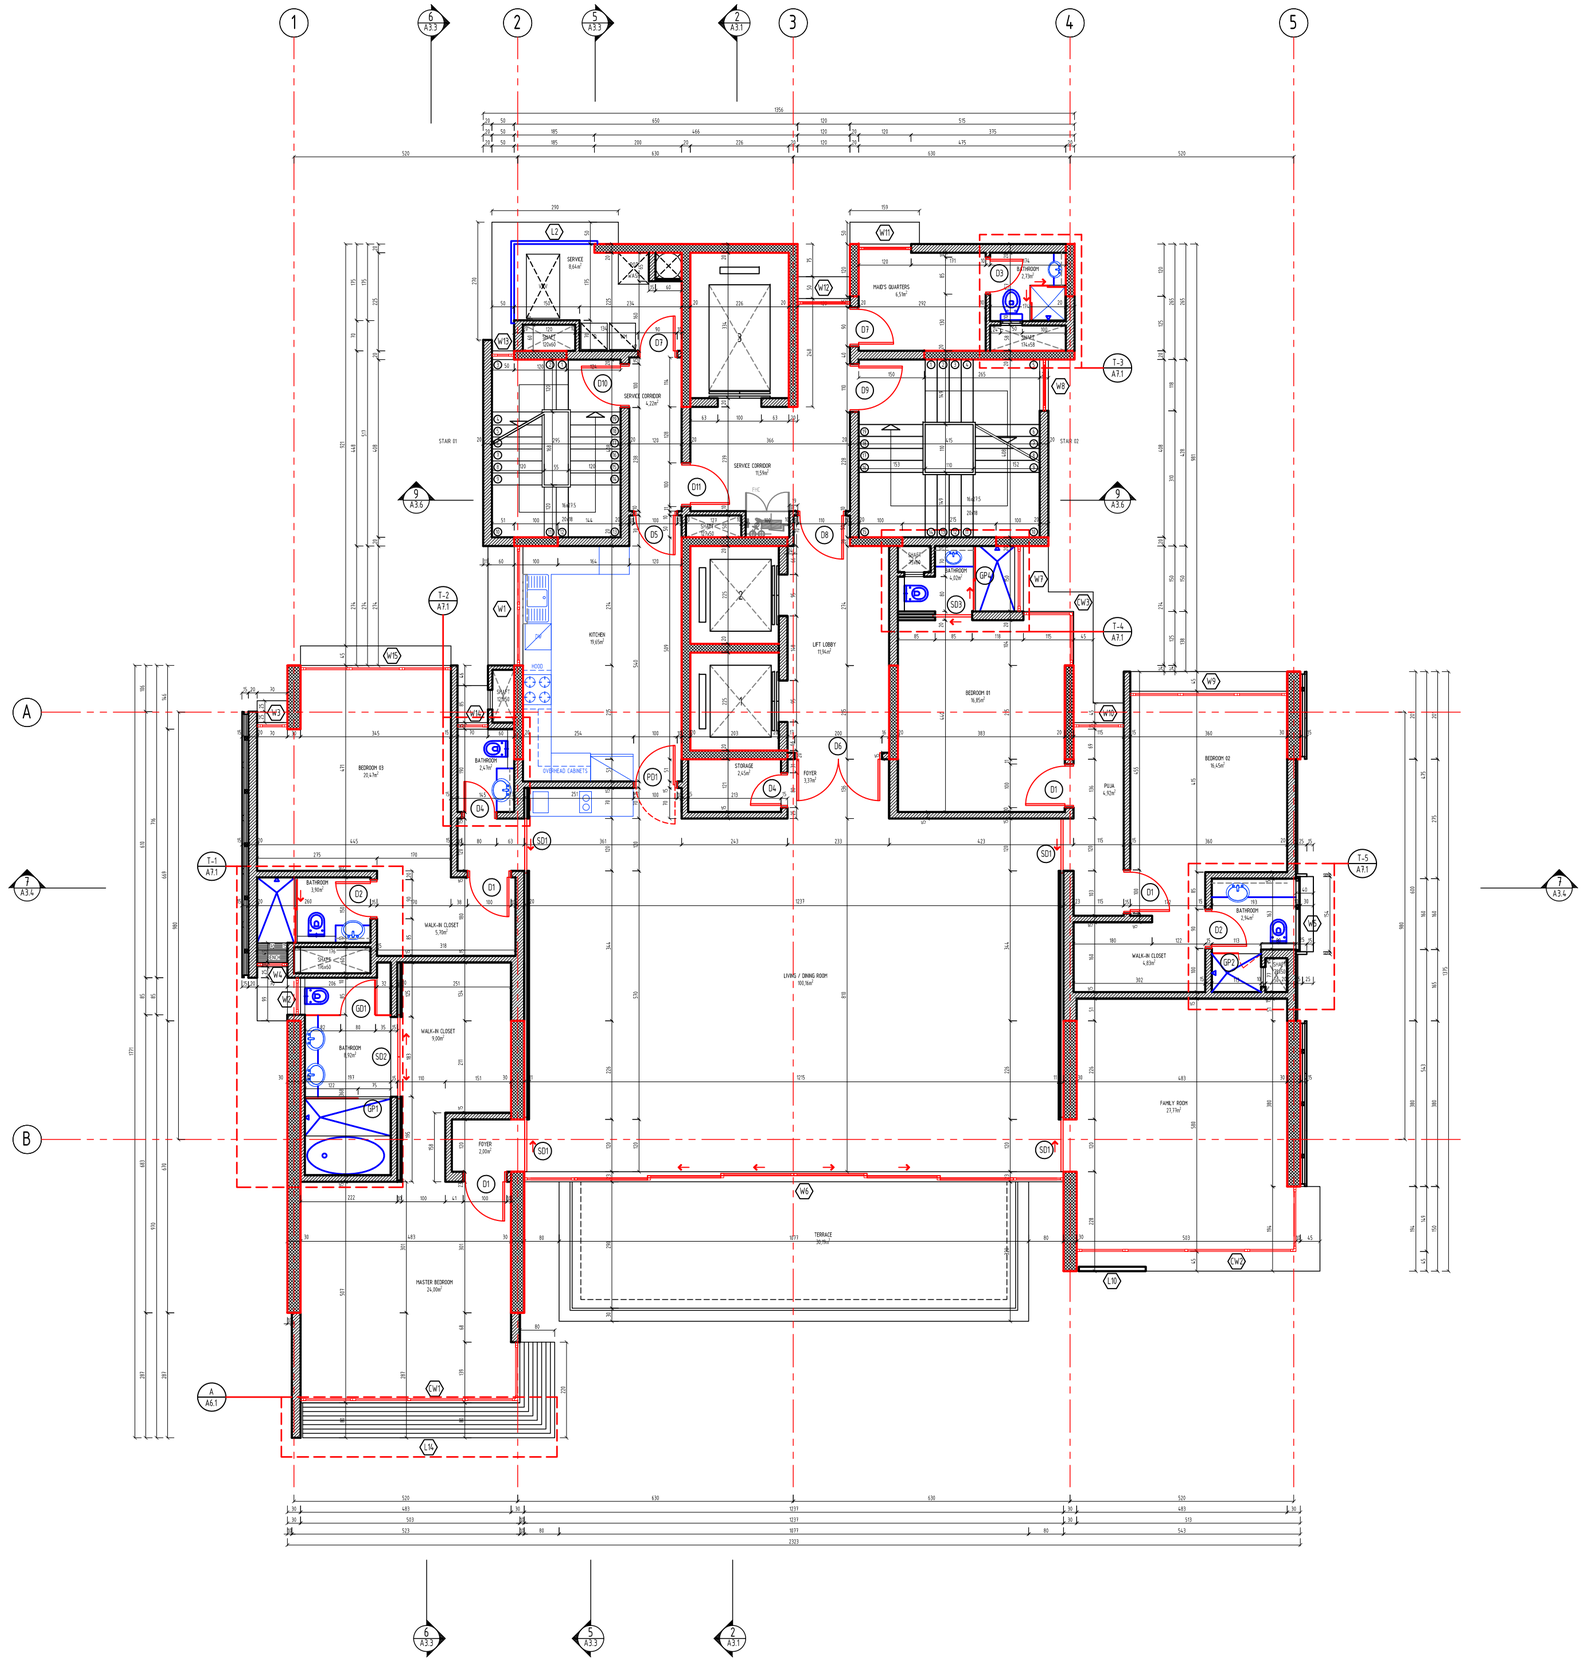
1
2
3
4
5
A
B
6 A3.3
5 A3.3
2 A3.1
7 A3.4
9 A3.6
T-1 A7.1
T-2 A7.1
T-3 A7.1
T-4 A7.1
T-5 A7.1
A A6.1
L2
L10
L14
W1
W2
W3
W4
W5
W6
W7
W8
W9
W10
W11
W12
W13
W14
D1
D2
D3
D4
D5
D6
D7
D8
D9
D10
D11
SD1
SD2
SD3
GP1
GP2
GP3
SERVICE 8.64m²
SERVICE CORRIDOR 4.20m²
SERVICE CORRIDOR 11.51m²
MAID'S QUARTERS 6.31m²
BATHROOM 2.73m²
STAIR 01
STAIR 02
KITCHEN 19.65m²
LIFT LOBBY 11.36m²
BEDROOM 03 20.47m²
BEDROOM 01 16.85m²
BEDROOM 02 16.65m²
BATHROOM 3.90m²
BATHROOM 2.64m²
BATHROOM 4.20m²
BATHROOM 2.76m²
BATHROOM 6.92m²
STORAGE 2.43m²
FOYER 3.27m²
FOYER 2.00m²
PUJA 4.25m²
WALK-IN CLOSET 5.70m²
WALK-IN CLOSET 9.00m²
WALK-IN CLOSET 6.83m²
LIVING / DINING ROOM 100.16m²
FAMILY ROOM 23.73m²
MASTER BEDROOM 24.00m²
TERRACE 90.96m²
HOOD
OVERHEAD CABINETS
SHAFT
SHAFT
SHAFT

THIS DRAWING IS THE PROPERTY OF AMATRIX ARCHITECTS AND NOT TO BE COPIED OR USED WITHOUT THEIR PERMISSION.

ALL DIMENSIONS SHALL BE CHECKED AND CO-RELATED WITH THE ARCH. & STRUCT. DRAWINGS. ANY AMBIGUITY SHALL BE IMMEDIATELY BROUGHT TO THE NOTICE OF THE ARCHITECT BEFORE COMMENCEMENT OF THE WORK.

NOTES

PACKAGE: PROGRESS (50%) DETAIL DESIGN

FOR COMMENTS ONLY - NOT FOR CONSTRUCTION

N

DISTRIBUTION OF PRINTS

DISTRIBUTION	CLIENT+JW/PE/ECPCH/ROOTS	CLIENT+JW/PE/ECPCH/ROOTS
PRINTS ISSUED	EMAIL	EMAIL
DATE	22-07-15	19-10-15

REVISIONS

REMARKS		No	DATE

D DOORS

W WINDOWS

XXX.xx RCC CONSTRUCTION LEVEL

CONSULTANTS

STRUCTURAL CONSULTANT:
JW CONSULTANTS LLP
PEARSON IN CHARGE: MS. GEETA SHETE
EMAIL: geeta@jwconsultants.in

ELECTRICAL CONSULTANTS:
POWER ENGINEERS
ENGINEER IN CHARGE: MR. MURTHY MADHUSUDAN
EMAIL: power_engineers@vsnl.net

PLUMBING & DRAINAGE CONSULTANTS:
ECPCH
ENGINEER IN CHARGE: MR. KAVI JADHAV
EMAIL: kav@ecpch.com

LANDSCAPE CONSULTANTS:
ROOTS LANDSCAPE ARCHITECT
ARCHITECT IN CHARGE: MR. UMESH WAKALEY
EMAIL: rootsdesigns@gmail.com

PROJECT: ONE WEST
AT BANER PUNE
CLIENT: KASTURI
PEARSON IN CHARGE: MR. BHARAT AGARWAL
EMAIL: BHARAT@KASTURI.COM

TITLE: GROUND FLOOR PLAN
TOWER A


DELT
CAD-OP: AMATRIX TEAM
CHECKED
SCALE: 1:50 @ A3
DATE: 19.10.15

DWG No: A5.3A

JOB INDEX :

ARCHITECT:
AMATRIX ARCHITECTS
B/204-10-11, 2ND
CHEMACHEM HOLLYWOOD CENTRE,
NEAR HOLLYWOOD TEMPLE,
OFF NEW LINK ROAD,
TEL:+(91)(22)66101100 FAX:+(91)(22)66101200
EMAIL:mail@amatrixarchitects.com

amatrix ARCHITECTS

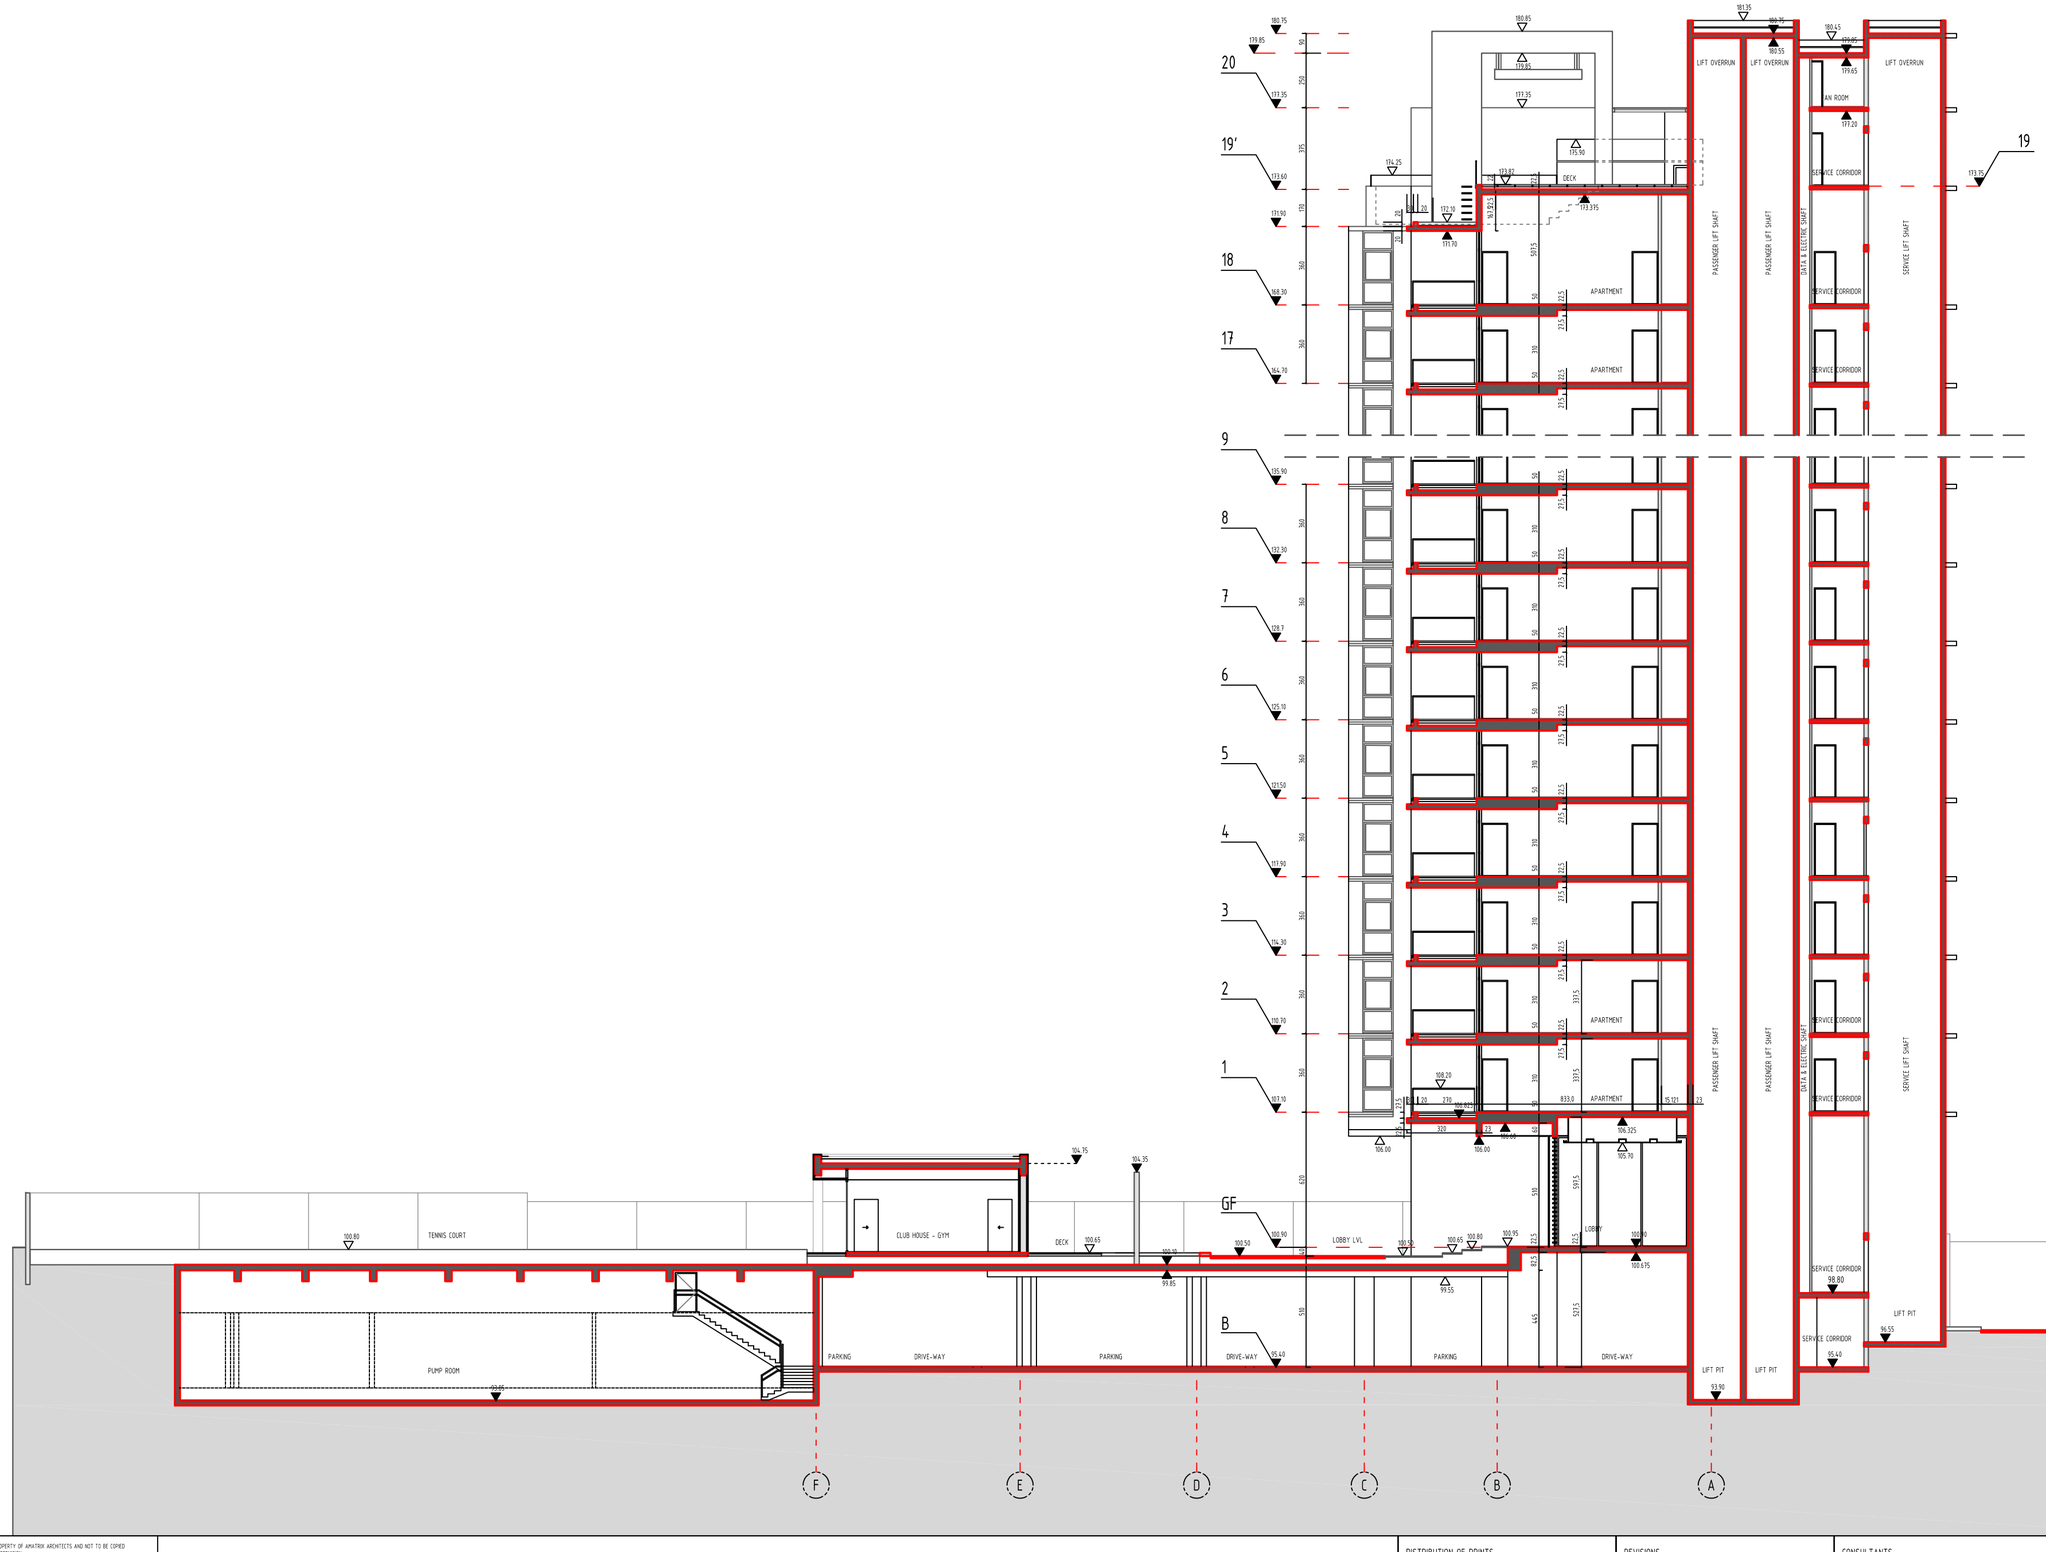

THIS DRAWING IS THE PROPERTY OF AMATRIX ARCHITECTS AND NOT TO BE COPIED OR USED WITHOUT THEIR PERMISION

ALL DIMENSIONS SHALL BE CHECKED AND CO-RELATED WITH THE ARCH. & STRUCT. DRAWINGS. ANY AMBIGUITY SHALL BE IMMEDIATELY BROUGHT TO THE NOTICE OF THE ARCHITECT BEFORE COMMENCEMENT OF THE WORK.

NOTES

PACKAGE: PROGRESS (50%) DETAIL DESIGN

FOR COMMENTS ONLY - NOT FOR CONSTRUCTION

DISTRIBUTION OF PRINTS

DISTRIBUTION			
PRINTS ISSUED			
DATE			

REVISIONS

REMARKS

CONSULTANTS

STRUCTURAL CONSULTANT:
Aw CONSULTANTS LLP
PEARSON IN CHARGE: MS. GEETA SHETE
EMAIL: geeta@awconsultants.in

ELECTRICAL CONSULTANTS:
POWER ENGINEERS
ENGINEER IN CHARGE: MR. MURTHY MADHUSUDAN
EMAIL: power_engineers@vsnl.net

PLUMBING & DRAINAGE CONSULTANTS:
RSPCH
ENGINEER IN CHARGE: MR. KAVI JADHAV
EMAIL: kavi@rspch.com; geeta@awconsultants.in

LANDSCAPE CONSULTANTS:
ROOTS LANDSCAPE ARCHITECT
ARCHITECT IN CHARGE: MR. UMESH WAKALEY
EMAIL: rootsdesigns@gmail.com geeta@awconsultants.in

PROJECT: ONE WEST
AT BANER PUNE
CLIENT: KASTURI
PEARSON IN CHARGE: MR. BHARAT AGARWAL
EMAIL: BHARAT@KASTURI.COM

TITLE: SECTION
1-1

DELT
CAD-OP: AMATRIX TEAM
CHECKED
SCALE: 1:100
DATE: 22-07-15

DWG No
SC-01
JOB INDEX

ARCHITECT:
AMATRIX ARCHITECTS
CONTACT PERSON
CORRESPONDENCE:HOLLYWOOD CENTRE,
NEAR HOLLYWOOD ROAD
SHIVAJINAGAR, PUNE-411005
TELE:+91(020)66041100 FAX:+91(020)66041240
email:-bharat@amatrixarchitects.com

amatrix ARCHITECTS



THIS DRAWING IS THE PROPERTY OF AMATRIX ARCHITECTS AND NOT TO BE COPIED OR USED WITHOUT THEIR PERMISION

ALL DIMENSIONS SHALL BE CHECKED AND CO-RELATED WITH THE ARCH & STRUCT. DRAWINGS ANY AMBIGUITY SHALL BE IMMEDIATELY BROUGHT TO THE NOTICE OF THE ARCHITECT BEFORE COMMENCEMENT OF THE WORK.

NOTES

PACKAGE: PROGRESS (50%) DETAIL DESIGN

FOR COMMENTS ONLY - NOT FOR CONSTRUCTION

DISTRIBUTION OF PRINTS

DISTRIBUTION			
PRINTS ISSUED			
DATE			

REVISIONS

REMARKS


CONSULTANTS

STRUCTURAL CONSULTANT:
M CONSULTANTS LLP
PERSON IN CHARGE: MS. GEETA SHETE
EMAIL: geeta@mconsultants.in

ELECTRICAL CONSULTANTS:
POWER ENGINEERS
ENGINEER IN CHARGE: MR. MURTHY MADHUSUDAN
EMAIL: power_engineers@vsnl.net

PLUMBING & DRAINAGE CONSULTANTS:
ECPCH
ENGINEER IN CHARGE: MR. KAVI JADHAV
EMAIL: kavi@ecpch.com geeta@mconsultants.in

LANDSCAPE CONSULTANTS:
ROOTS LANDSCAPE ARCHITECT
ARCHITECT IN CHARGE: MR. UMESH WAKALEY
EMAIL: rootsdesigns@gmail.com geeta@mconsultants.in

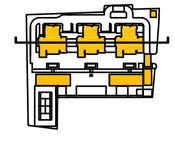

PROJECT: ONE WEST
AT BANER PUNE
CLIENT: KASTURI
PEARSON IN CHARGE: MR. BHARAT AGARWAL
EMAIL: BHARAT@MASTURI.COM


TITLE: SECTION 7-7

DELT:
CAD-OP: AMATRIX TEAM
CHECKED:
SCALE: 1:100
DATE: 22-01-15

DWG No
JOB INDEX :
SC-07

ARCHITECT:
AMATRIX ARCHITECTS
AMATRIX ARCHITECTS
OMKARESHWAR HOLLYWOOD CENTRE,
SHIVAJI NAGAR, PUNE-411005.
TEL:+91(020)65101100 FAX:+91(020)65412100
email:-vivek@amatrixarchitects.com

amatrix ARCHITECTS

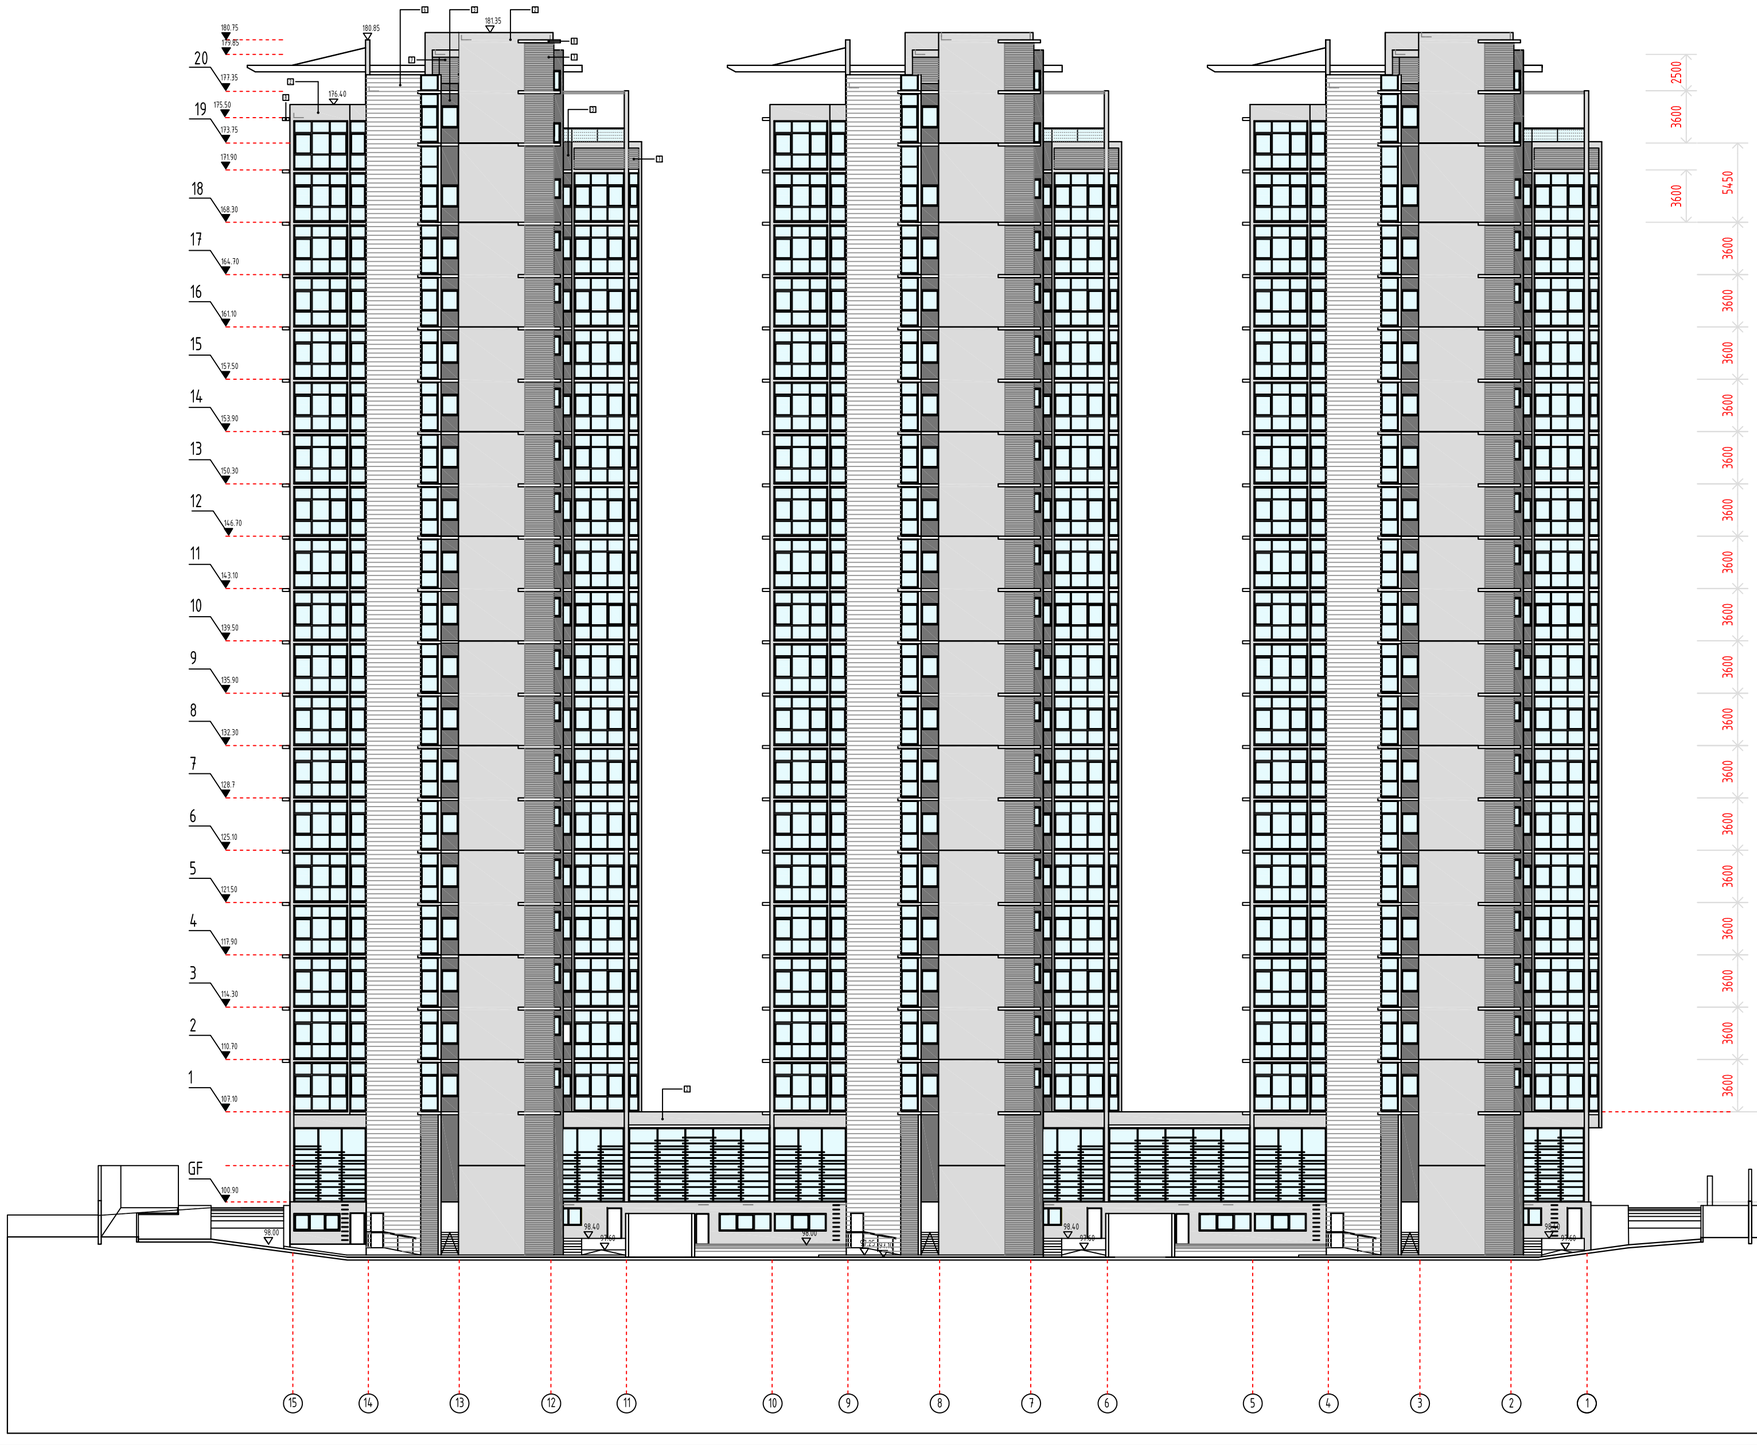

THIS DRAWING IS THE PROPERTY OF AMATRIX ARCHITECTS AND NOT TO BE COPIED OR USED WITHOUT THEIR PERMISION

ALL DIMENSIONS SHALL BE CHECKED AND CO-RELATED WITH THE ARCH. & STRUCT. DRAWINGS. ANY AMBIGUITY SHALL BE IMMEDIATELY BROUGHT TO THE NOTICE OF THE ARCHITECT BEFORE COMMENCEMENT OF THE WORK.

NOTES

PACKAGE: PROGRESS (50%) DETAIL DESIGN

FOR COMMENTS ONLY - NOT FOR CONSTRUCTION

LEGEND

1	EQUITONE NATURAL CONCRETE FINISH PANELS
2	SPRAY PAINT WITH NATURAL CONCRETE COLOR
3	DARK GRAY SPRAY PAINT FINISH PANTONE 425U
4	CURTAIN WALL
5	DARK GRAY WITH GROOVE LINES 300mm ON CENTER, GROOVE - 20mmX20mm ALUMINUM 'U'PROFILE
6	WHITE WITH GROOVE LINES 300mm ON CENTER, GROOVE - 20mmX20mm ALUMINUM 'U'PROFILE
7	SILVER METALIC PAINTING (RAL9006) (ALL WINDOW FRAMES TO BE IN SILVER METALIC)
8	CONCRETE FINISH COOL GRAY PANTONE 9U

DISTRIBUTION OF PRINTS

DISTRIBUTION	CLIENT+JW/PE/EPCH/ROOTS	CLIENT+JW/PE/EPCH/ROOTS
PRINTS ISSUED	EMAIL	EMAIL
DATE	22-07-15	19-10-15

REVISIONS

REMARKS	No	DATE


CONSULTANTS

STRUCTURAL CONSULTANT:
JW CONSULTANTS LLP
PEARSON IN CHARGE: MS. GEETA SHETE
EMAIL: geeta@jwconsultants.in

ELECTRICAL CONSULTANTS:
POWER ENGINEERS
ENGINEER IN CHARGE: MR. MURTHY MADHUSUDAN
EMAIL: power_engineers@vsnl.net

PLUMBING & DRAINAGE CONSULTANTS:
EPCH
ENGINEER IN CHARGE: MR. KAVIT JADHAV
EMAIL: kavi@epch.com

LANDSCAPE CONSULTANTS:
ROOTS LANDSCAPE ARCHITECT
ARCHITECT IN CHARGE: MR. UMESH WAKALEY.
EMAIL: rootsdesign@gmail.com

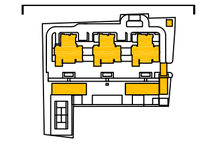


PROJECT: ONE WEST
AT BANER PUNE
CLIENT: MATURE
PEARSON IN CHARGE: MR. BHARAT AGARWAL
EMAIL: BHARAT@MATURE.COM

TITLE: ELEVATION NORTH


DELT		DWG No	
CAD-OP	AMATRIX TEAM		A4.2
CHECKED			
SCALE	1:150 @ A3	JOB INDEX	
DATE	15-10-15		

ARCHITECT:
AMATRIX ARCHITECTS
CONTACT PERSON
SUNKARSHAN HOLLYWOOD (CW) PVT. LTD.
NO.3, HOLLYWOOD ROAD,
PUNE - 411 001 (MAHARASHTRA)
TELL:+91(20)26121212, FAX:+91(20)26121213
email:-contact@amatrixarchitects.com


amatrix ARCHITECTS

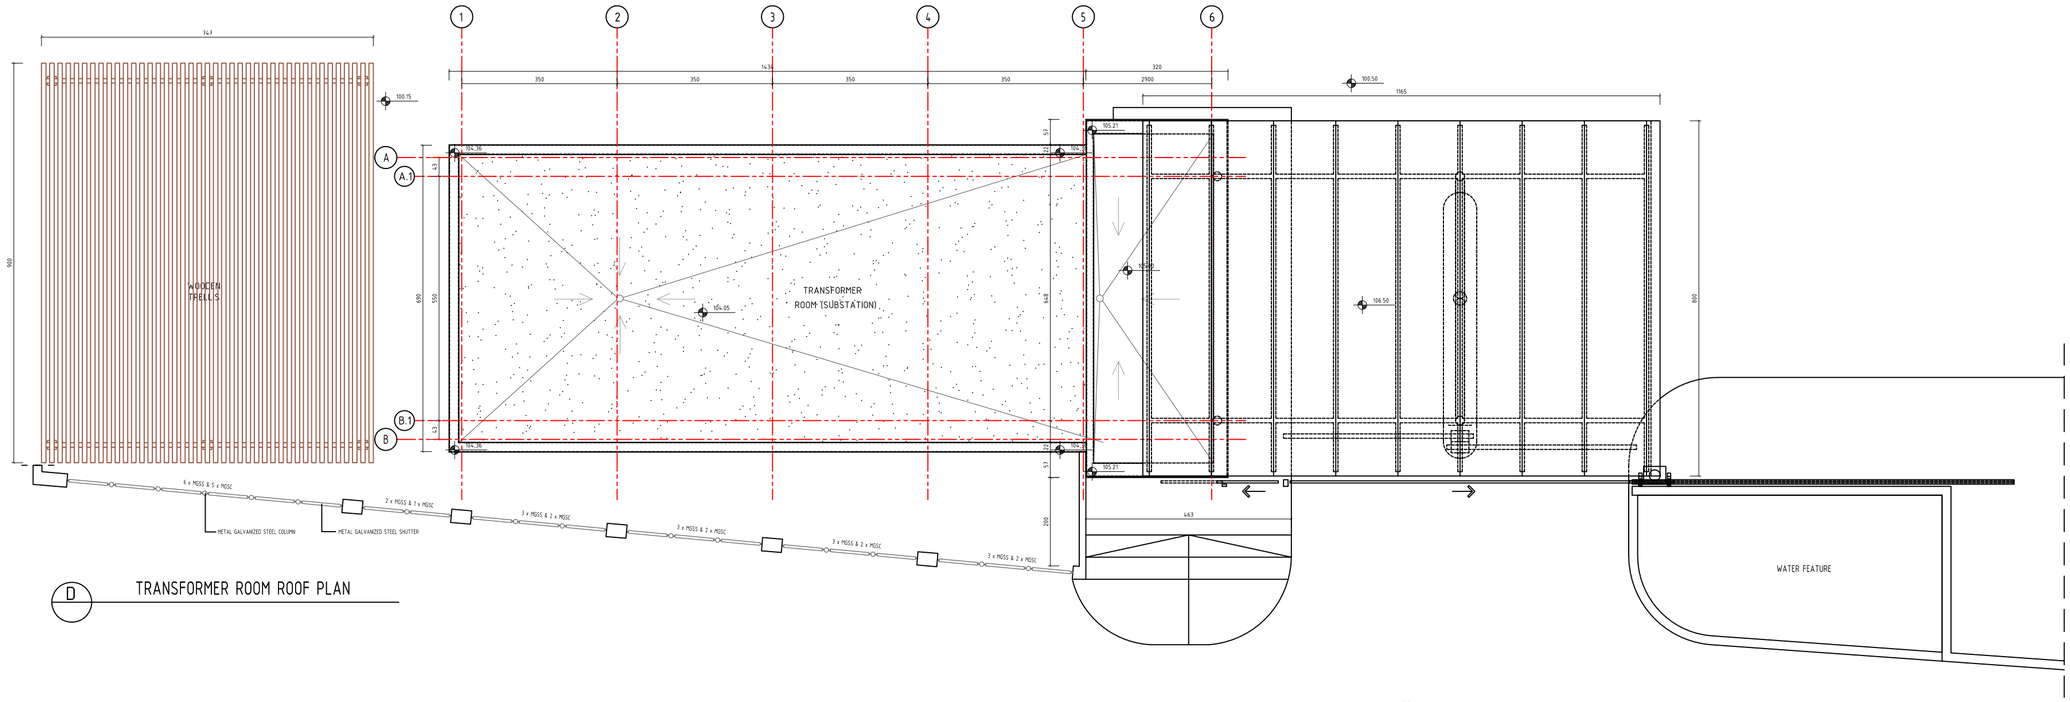


D TRANSFORMER ROOM ROOF PLAN

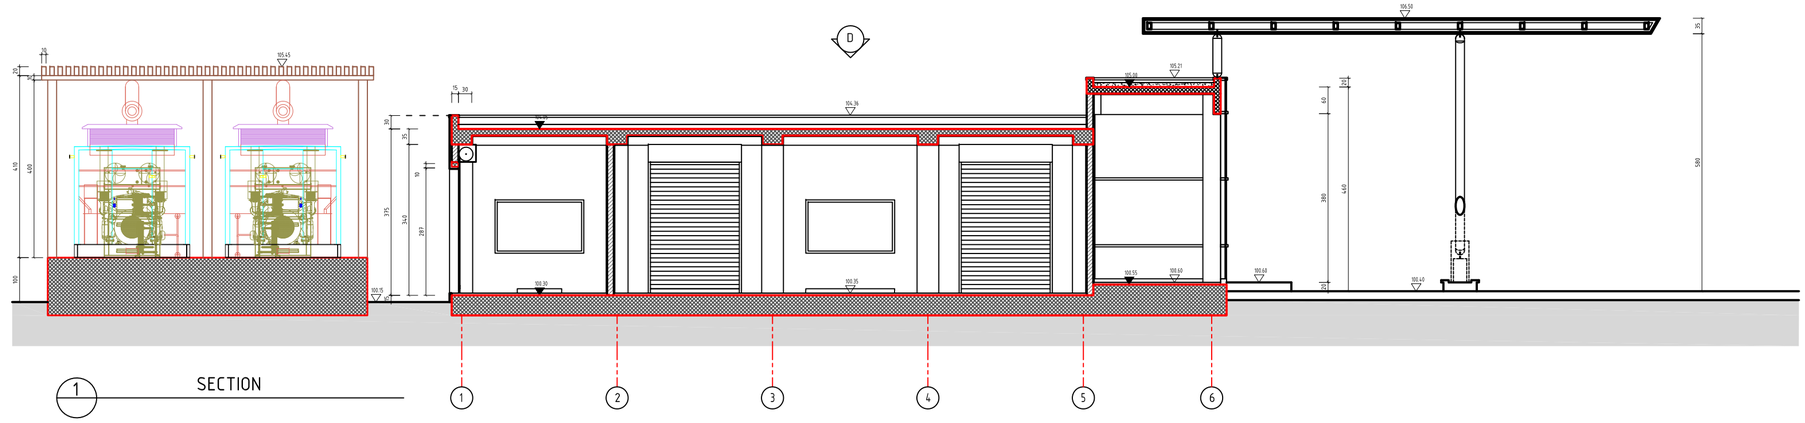

1 SECTION

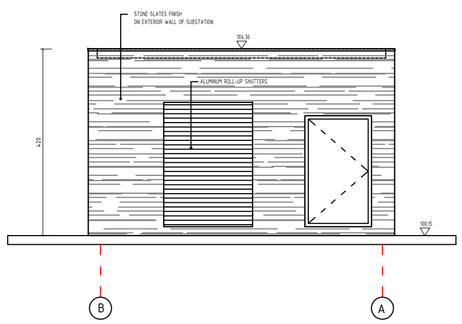

C ELEVATION

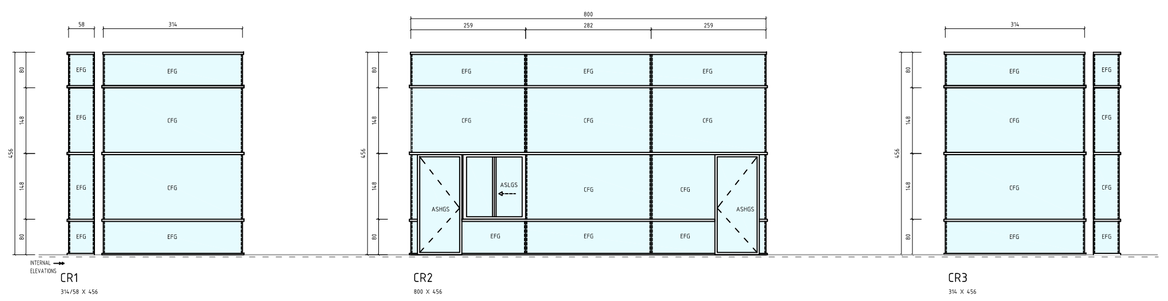

EFG - ENAMELED FIXED GLASS
CFG - CLEAR FIXED GLASS
ASHGS - ALUMINIUM SIDE HANGING GLASS SHUTTER
ASLGS - ALUMINIUM SLIDING GLASS SHUTTER

— WINDOW & DOOR SCHEDULE

THIS DRAWING IS THE PROPERTY OF AMATRIX ARCHITECTS AND NOT TO BE COPIED OR USED WITHOUT THEIR PERMISSION.

ALL DIMENSIONS SHALL BE CHECKED AND CO-RELATED WITH THE ARCH. & STRUCT. DRAWINGS. ANY AMBIGUITY SHALL BE IMMEDIATELY BROUGHT TO THE NOTICE OF THE ARCHITECT BEFORE COMMENCEMENT OF THE WORK.

NOTES

PACKAGE: PROGRESS (50%) DETAIL DESIGN

FOR COMMENTS ONLY - NOT FOR CONSTRUCTION

DISTRIBUTION OF PRINTS

DISTRIBUTION	CLIENT+JW/PE/EEPCH/ROOTS	CLIENT+JW/PE/EEPCH/ROOTS
PRINTS ISSUED	EMAIL	EMAIL
DATE	22-07-15	19-10-15

REVISIONS

REMARKS		No	DATE

CONSULTANTS

STRUCTURAL CONSULTANT:
JW CONSULTANTS LLP
PEARSON IN CHARGE: MS. GEETA SHETE
EMAIL: geeta@jwconsultants.in

ELECTRICAL CONSULTANTS
POWER ENGINEERS
ENGINEER IN CHARGE: MR. MURTHY MADHUSUDAN
EMAIL: power_engineers@rediffmail.net

PLUMBING & DRAINAGE CONSULTANTS
EEPCH
ENGINEER IN CHARGE: MR. KAVI JADHAV
EMAIL: kavi@eepch.com

LANDSCAPE CONSULTANTS:
ROOTS LANDSCAPE ARCHITECT
ARCHITECT IN CHARGE: MR. UMESH WAKALEY
EMAIL: rootsdesigns@gmail.com

PROJECT: ONE WEST
AT BANER PUNE
CLIENT: KASTURI
PEARSON IN CHARGE: MR. BHARAT AGARWAL
EMAIL: BHARAT@AMSATURI.COM


TITLE: TRANSFORMER ROOM
ROOF PLAN & SECTIONS

DELT
CAD-OP AMATRIX TEAM
CHECKED
SCALE 1:50 @ A1
DATE 19.10.15


DWG No
TR-02
JOB INDEX :

ARCHITECT:
AMATRIX ARCHITECTS
ROOM 1311-14, 13/F
SILVERCORD TOWER 1 HOOD CENTRE,
30-32, MOLLYCHOCK ROAD,
CENTRAL, HONG KONG.
TEL: +852-2544-7343 FAX: +852-2544-7343
email: sonali@amatrixarchitects.com


amatrix ARCHITECTS

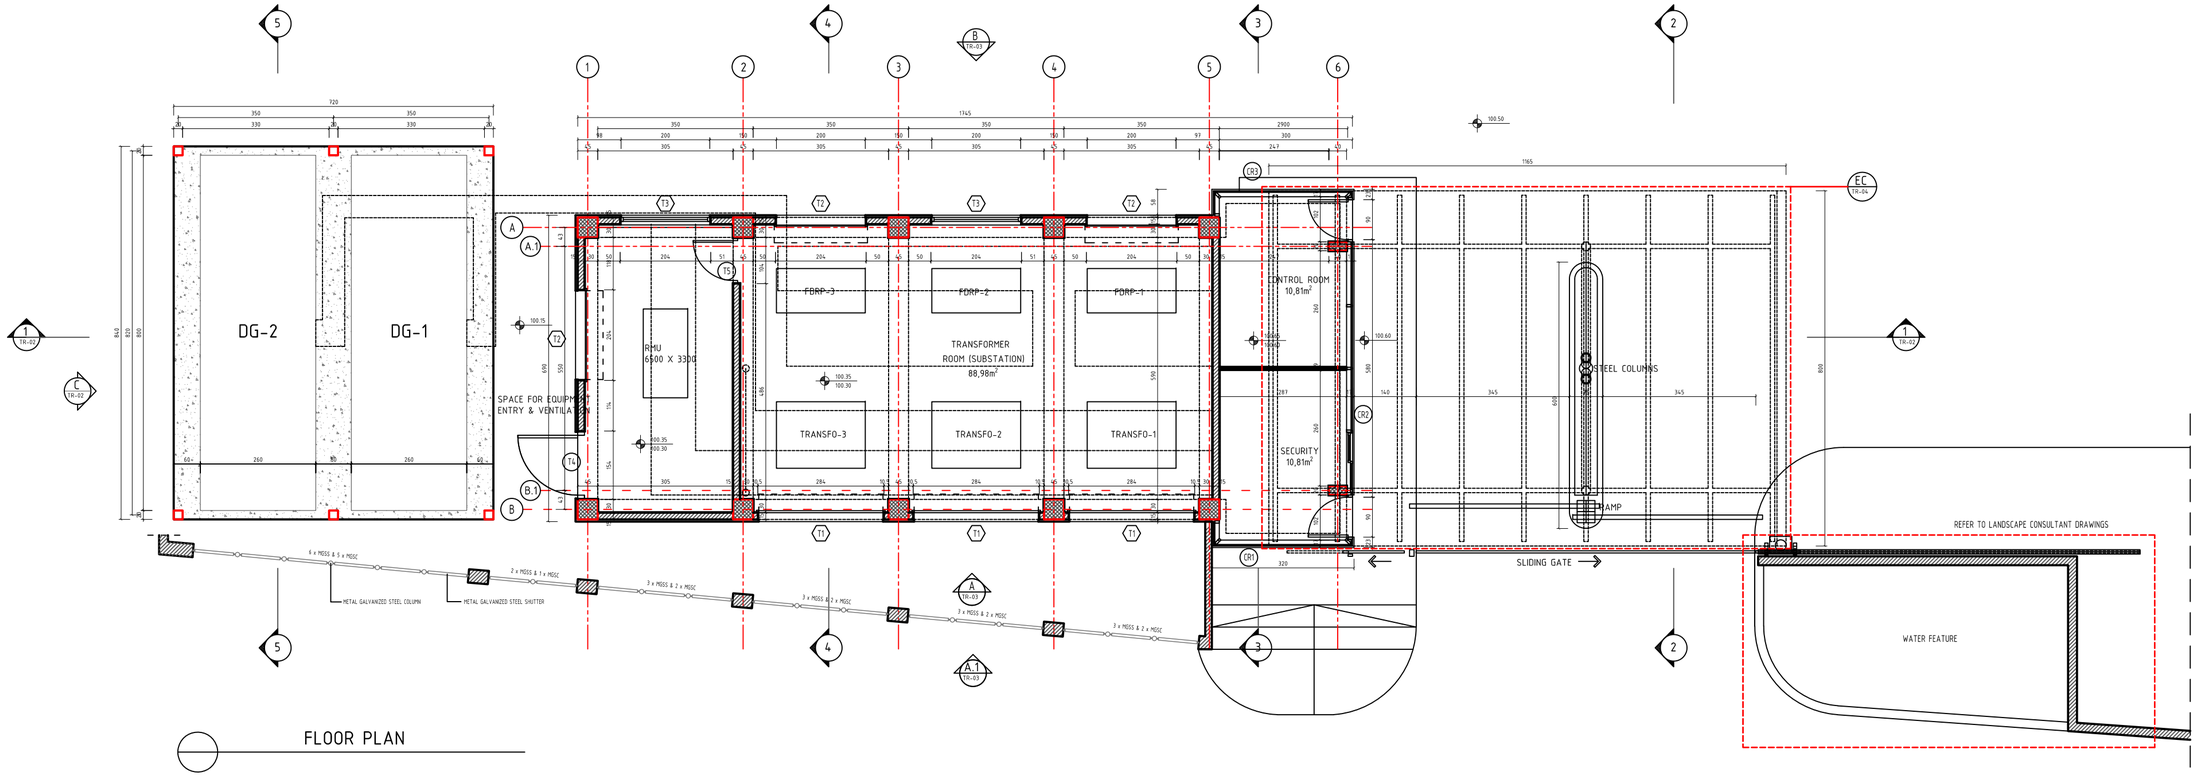


FLOOR PLAN

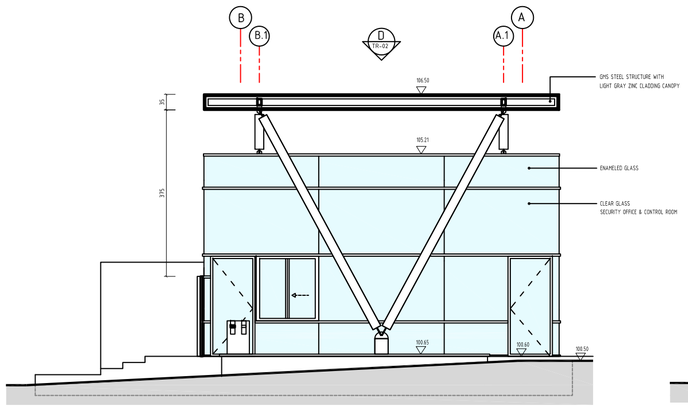


2 SECTION

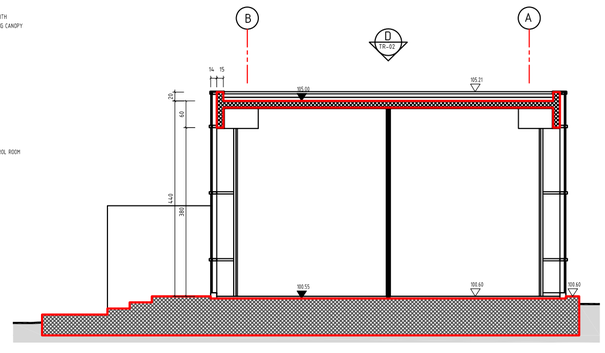

3 SECTION

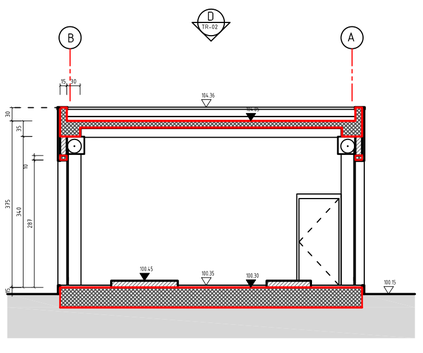

4 SECTION

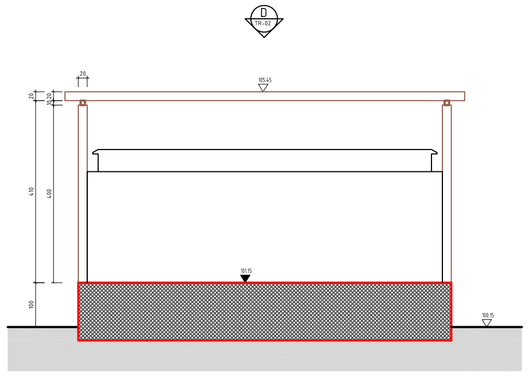

5 SECTION

THIS DRAWING IS THE PROPERTY OF AMATRIX ARCHITECTS AND NOT TO BE COPIED OR USED WITHOUT THEIR PERMISSION.

ALL DIMENSIONS SHALL BE CHECKED AND CO-RELATED WITH THE ARCH. & STRUCT. DRAWINGS. ANY AMBIGUITY SHALL BE IMMEDIATELY BROUGHT TO THE NOTICE OF THE ARCHITECT BEFORE COMMENCEMENT OF THE WORK.

NOTES

PACKAGE: PROGRESS (50%) DETAIL DESIGN

FOR COMMENTS ONLY - NOT FOR CONSTRUCTION

DISTRIBUTION OF PRINTS

DISTRIBUTION	CLIENT+JW/PE/EEPCH/ROOTS	CLIENT+JW/PE/EEPCH/ROOTS
PRINTS ISSUED	EMAIL	EMAIL
DATE	22-07-15	19-10-15

REVISIONS

REMARKS		No	DATE


CONSULTANTS

STRUCTURAL CONSULTANT:
JW CONSULTANTS LLP
PEARSON IN CHARGE: MS. GEETA SHETE
EMAIL: geeta@jwconsultants.in

ELECTRICAL CONSULTANTS:
POWER ENGINEERS
ENGINEER IN CHARGE: MR. MURTHY MADHUSUDAN
EMAIL: power_engineers@vsnl.net

PLUMBING & DRAINAGE CONSULTANTS:
EEPCH
ENGINEER IN CHARGE: MR. KAVI JADHAV
EMAIL: kav@eepch.com

LANDSCAPE CONSULTANTS:
ROOTS LANDSCAPE ARCHITECT
ARCHITECT IN CHARGE: MR. UMESH WAKALEY
EMAIL: rootsdesign@gmail.com

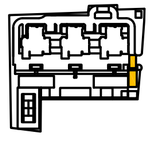

PROJECT: ONE WEST
AT BANER PUNE
CLIENT: KASTURI
PEARSON IN CHARGE: MR. BHARAT AGARWAL
EMAIL: BHARAT@KASTURI.COM


TITLE: TRANSFORMER ROOM
GROUND FLOOR PLAN & SECTIONS

DRAWN: AMATRIX TEAM
CHECKED:
SCALE: 1:50 @ A1
DATE: 19-10-15

DWG No: TR-01
JOB INDEX:

ARCHITECT:
AMATRIX ARCHITECTS
ROOM NO 01-04, 2ND FLOOR, 1 HOLLYWOOD CENTRE, HOLLYWOOD HOUSE, HOLLYWOOD ROAD, CENTRAL, HONG KONG
TEL:(+852)28503130 FAX:(+852)28504 7343
email:amatrix@amatrixarchitects.com

amatrix ARCHITECTS

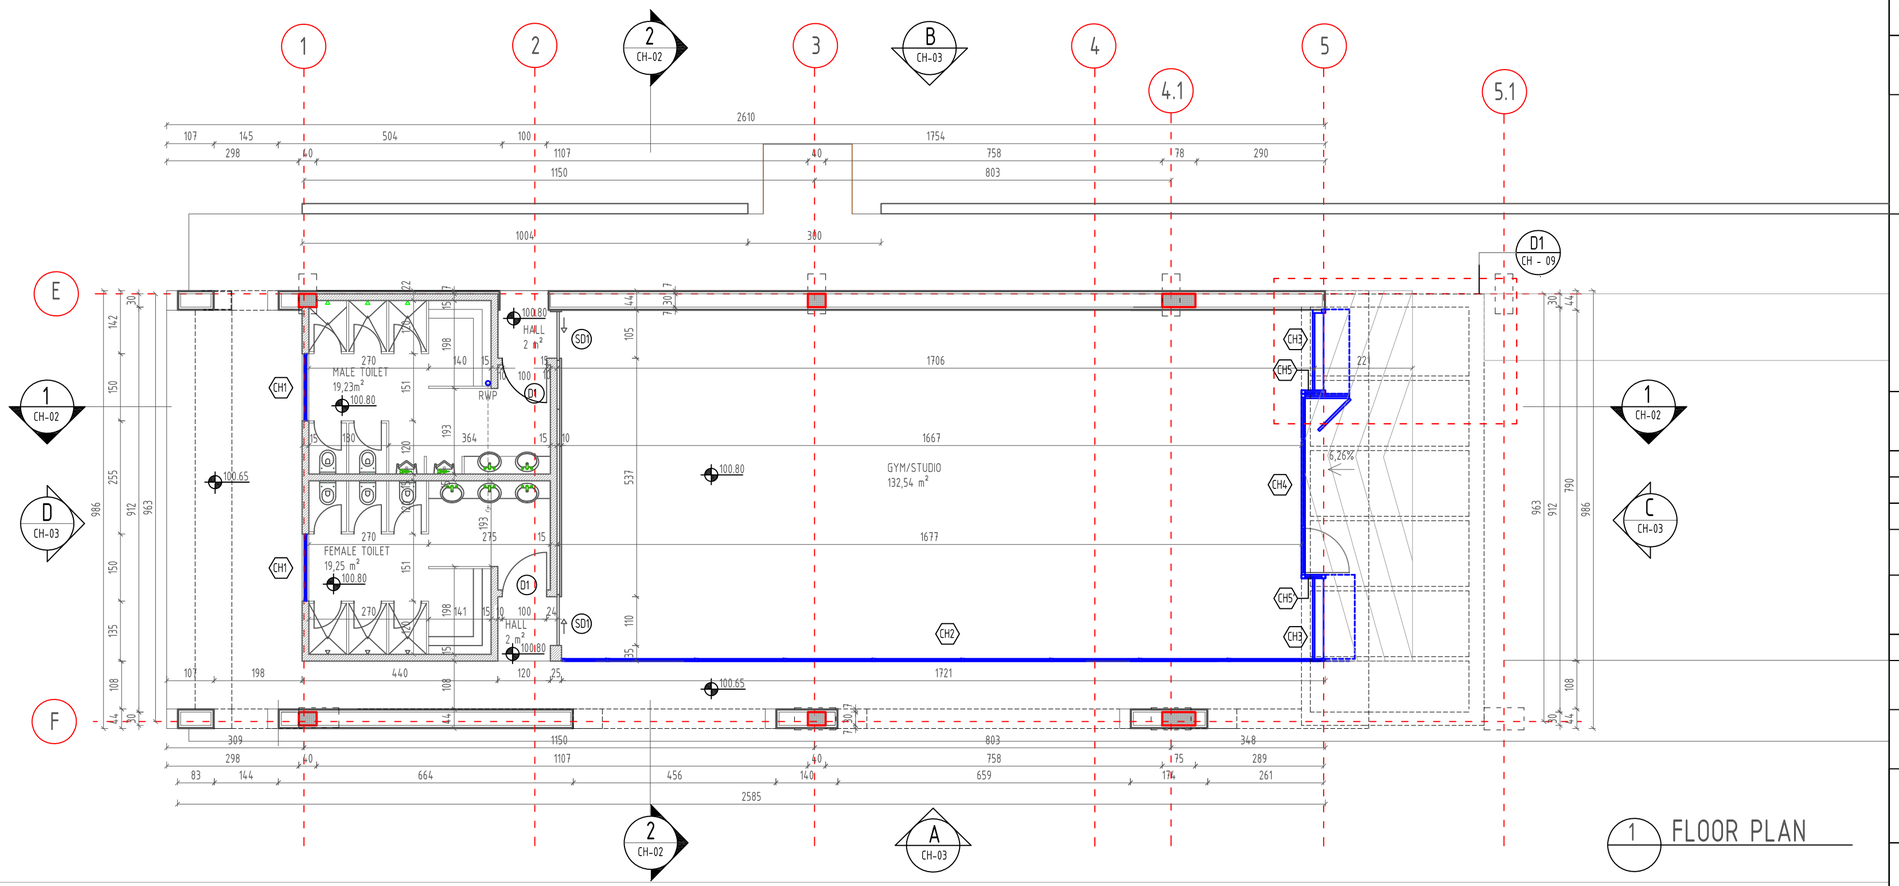

1 FLOOR PLAN

1 ROOF PLAN

THIS DRAWING IS THE PROPERTY OF AMATRIX ARCHITECTS AND NOT TO BE COPIED OR USED WITHOUT THEIR PERMISION.

ALL DIMENSIONS SHALL BE CHECKED AND CO-RELATED WITH THE ARCH. & STRUCT. DRAWINGS. ANY AMBIGUTY SHALL BE IMMEDIATELY BROUGHT TO THE NOTICE OF THE ARCHITECT BEFORE COMMENCEMENT OF THE WORK.

NOTES

PACKAGE: PROGRESS (50%) DETAIL DESIGN

FOR COMMENTS ONLY - NOT FOR CONSTRUCTION

CONSTRUCTION DETAILS

N

DISTRIBUTION OF PRINTS

DISTRIBUTION	CLIENT+JW/PE/ECPCH/ROOTS	
PRINTS ISSUED	EMAIL	
DATE	22-07-15	

REVISIONS

REMARKS		No	DATE


CONSULTANTS

STRUCTURAL CONSULTANT:
JW CONSULTANTS LLP
PEARSON IN CHARGE: MS. GEETA SHETE
EMAIL: geeta@jwconsultants.in

ELECTRICAL CONSULTANTS:
POWER ENGINEERS
ENGINEER IN CHARGE: MR. MURTHY MADHUSUDAN
EMAIL: power_engineers@vsnl.net

PLUMBING & DRAINAGE CONSULTANTS:
ECPCH
ENGINEER IN CHARGE: MR. KAVI JADHAV
EMAIL: kavi@ecpch.com

LANDSCAPE CONSULTANTS:
ROOTS LANDSCAPE ARCHITECT
ARCHITECT IN CHARGE: MR. UMESH WAKALEY
EMAIL: rootsdesigns@gmail.com

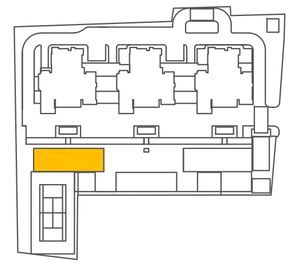


PROJECT: ONE WEST
AT BANER PUNE
CLIENT: KASTURI
PEARSON IN CHARGE: MR. BHARAT AGARWAL
EMAIL: BHARAT@KASTURI.COM

TITLE: CLUB HOUSE - GYM
FLOOR PLAN / ROOF PLAN


DELT		DWG No	CH-01
CAD-OP	AMATRIX TEAM		
CHECKED			
SCALE	1:100	JOB INDEX	
DATE	19-10-15		

PRINCIPAL ARCHITECT:-
AMATRIX ARCHITECTS
ROOM 03 - 04, 22/F
CHINACHEM HOLLYWOOD CENTRE,
NO.1, HOLLYWOOD ROAD,
CENTRAL, HONG KONG
TEL:- +852-2865-5183 FAX:- +852-2834-7243
email:- zoran@amatrixarchitects.com


amatrix ARCHITECTS

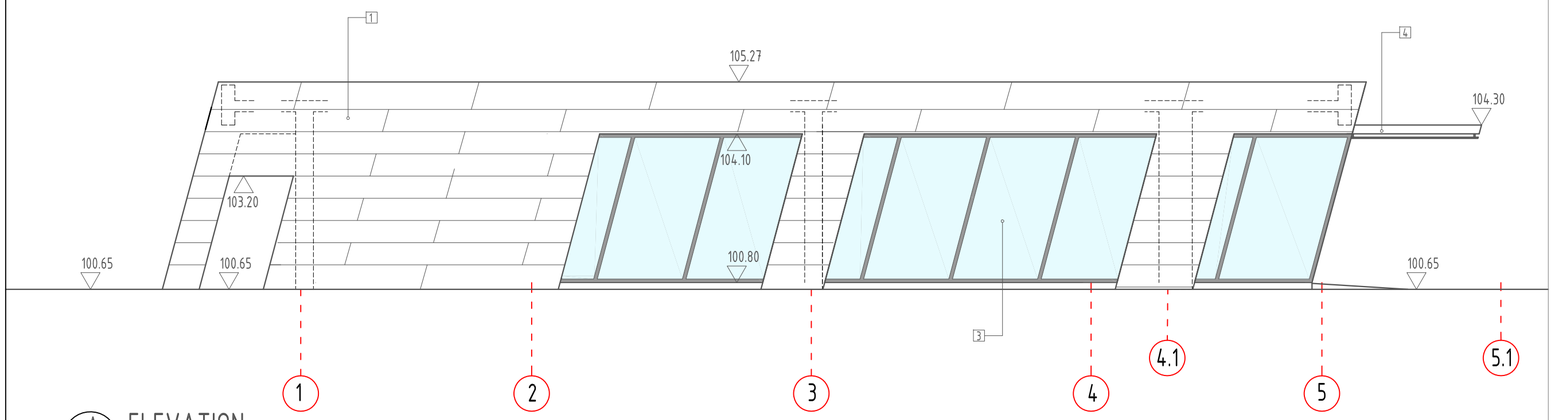


A ELEVATION

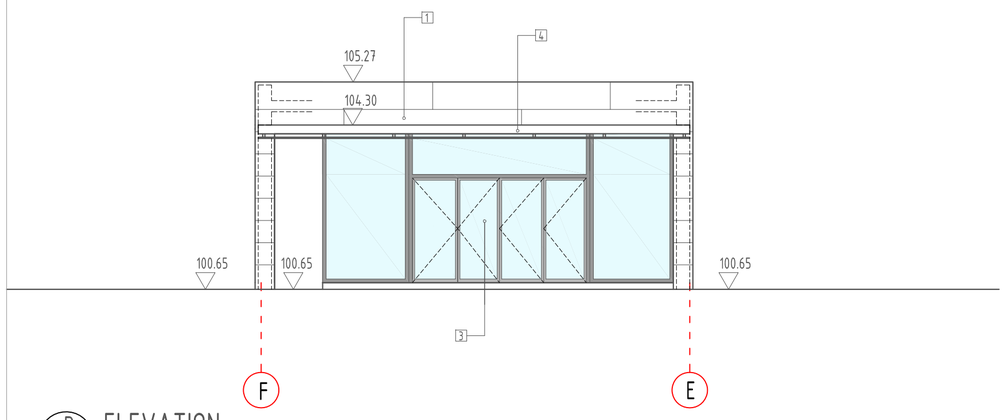

B ELEVATION

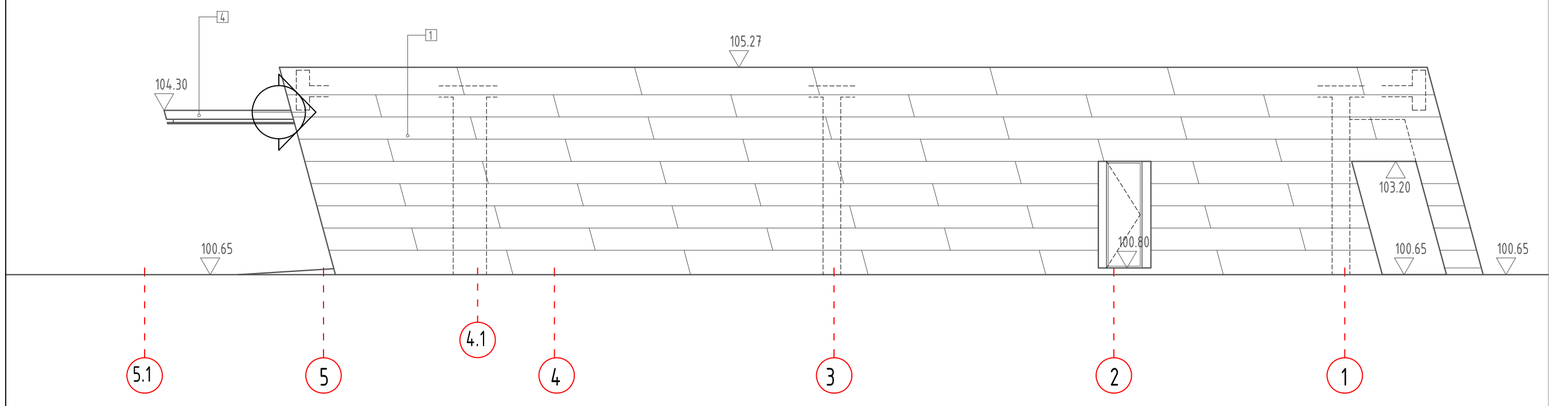

C ELEVATION

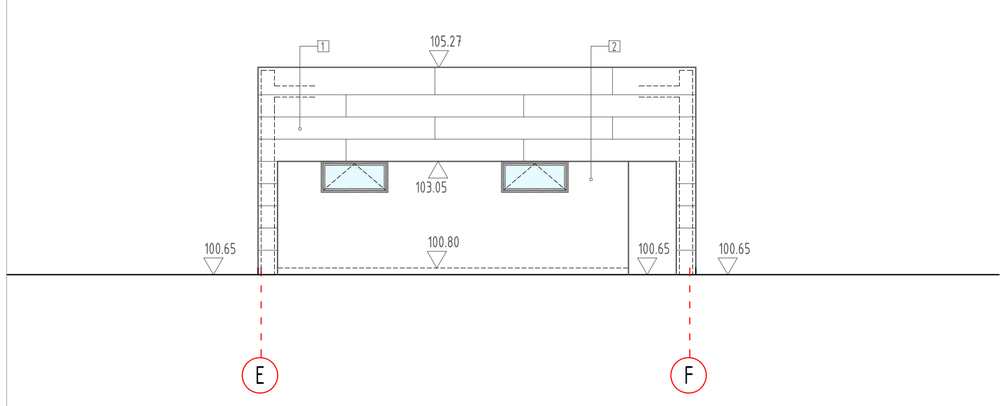

D ELEVATION

THIS DRAWING IS THE PROPERTY OF AMATRIX ARCHITECTS AND NOT TO BE COPIED OR USED WITHOUT THEIR PERMISION.

ALL DIMENSIONS SHALL BE CHECKED AND CO-RELATED WITH THE ARCH. & STRUCT. DRAWINGS. ANY AMBIGUTY SHALL BE IMMEDIATELY BROUGHT TO THE NOTICE OF THE ARCHITECT BEFORE COMMENCEMENT OF THE WORK.

NOTES:

PACKAGE: PROGRESS (50%) DETAIL DESIGN

FOR COMMENTS ONLY - NOT FOR CONSTRUCTION

DISTRIBUTION OF PRINTS

DISTRIBUTION	CLIENT+JW/PE/ECPCH/ROOTS	CLIENT+JW/PE/ECPCH/ROOTS
PRINTS ISSUED	EMAIL	EMAIL
DATE	22-07-15	19-10-15

EXTERNAL SURFACES EXPLICATION:

1 ZINC FINISH WITH 25MM HORIZONTAL GROOVES @500 O.C.

2 CONCRETE WALL FINISH

3 TEMPERED CLEAR GLASS WITH ALUMINIUM FRAM

4 SKYLIGHT CANOPY WITH STEEL FRAME

REVISIONS

REMARKS		No	DATE


CONSULTANTS

STRUCTURAL CONSULTANT:
JW CONSULTANTS LLP
PEARSON IN CHARGE: MS. GEETA SHETE
EMAIL: geeta@jwconsultants.in

ELECTRICAL CONSULTANTS:
POWER ENGINEERS
ENGINEER IN CHARGE: MR. MURTHY MADHUSUDAN
EMAIL: power_engineers@vsnl.net

PLUMBING & DRAINAGE CONSULTANTS:
ECPCH
ENGINEER IN CHARGE: MR. KAVI JADHAV
EMAIL: kavi@ecpch.com

LANDSCAPE CONSULTANTS:
ROOTS LANDSCAPE ARCHITECT
ARCHITECT IN CHARGE: MR. UMESH WAKALEY
EMAIL: rootsdesigns@gmail.com

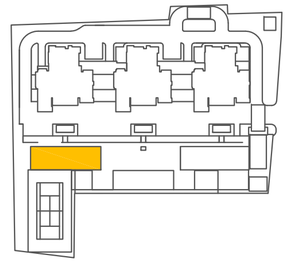

PROJECT: ONE WEST
AT BANER PUNE
CLIENT: KASTURI
PEARSON IN CHARGE: MR. BHARAT AGARWAL
EMAIL: BHARAT@KASTURI.COM

TITLE: CLUB HOUSE - GYM
ELEVATIONS

DELT		DWG No
CAD-OP	AMATRIX TEAM	
CHECKED		
SCALE	1:100	
DATE	19-10-15	JOB INDEX

DWG No: CH-03

PRINCIPAL ARCHITECT:-
AMATRIX ARCHITECTS
ROOM 03 • 04, 22/F
CHINACHEM HOLLYWOOD CENTRE,
NO.1 HOLLYWOOD ROAD,
CENTRAL, HONG KONG
TEL:- +852-2865-5183 FAX:- +852-2834-7243
email:- zoran@amatrixarchitects.com

amatrix ARCHITECTS